

EXISTING SIDE (PART) PLAN

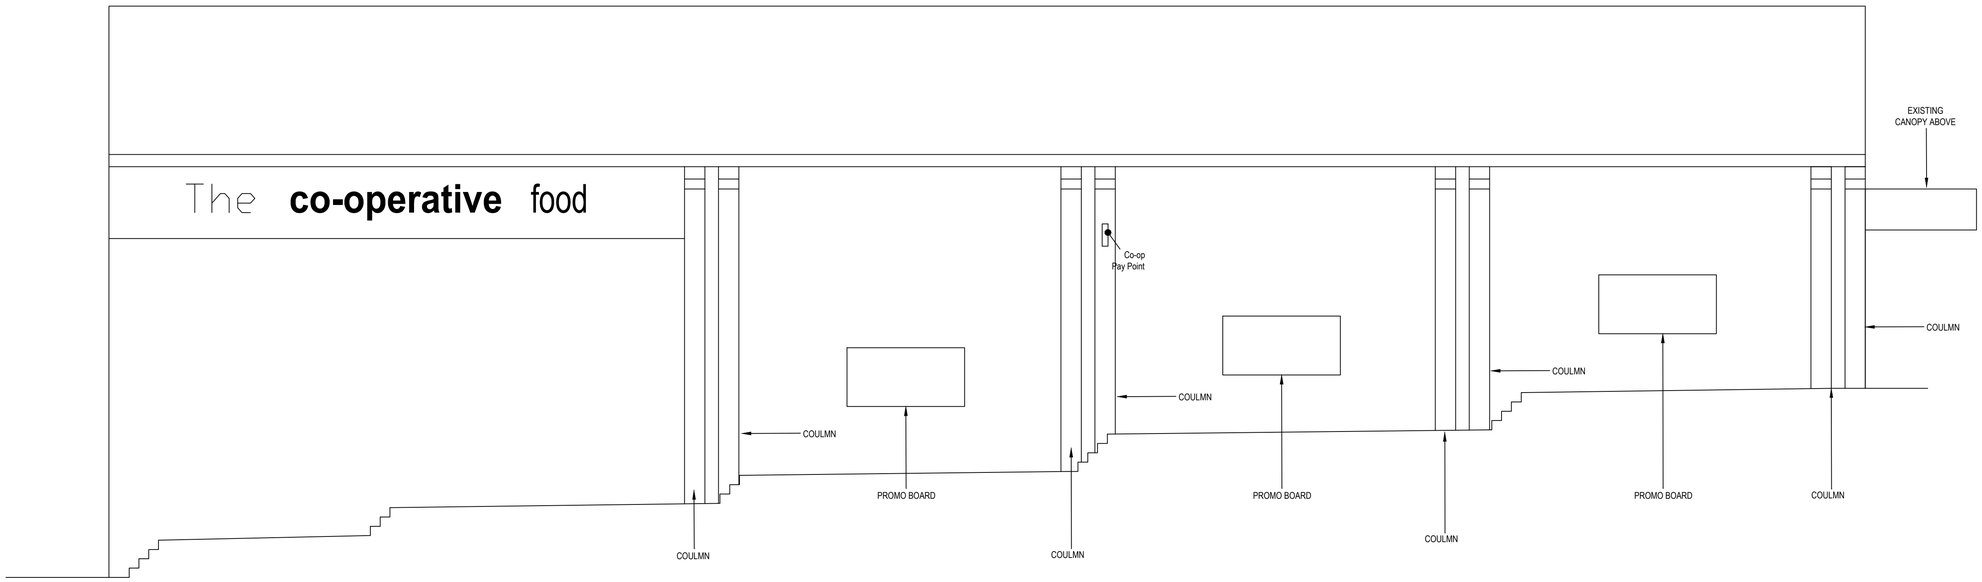

EXISTING SIDE ELEVATION

DRAWING NOTES

Please note: These drawings are for planning purposes only and should not be used for construction.

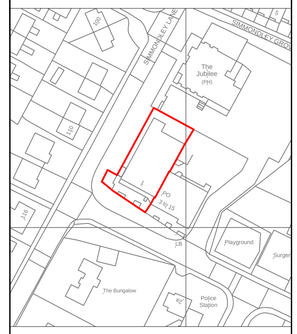

PLANNING

CLIENT: Co-operative Group

PROJECT: Simmondley

ADDRESS: Co-operative Store
Morland Centre
1 Pennie Road
Simmondley, Glossop
SK13 6NN

TITLE: EXISTING SIDE LAYOUTS

DRAWN BY:	SCALE:	DRAWN DATE:	REVISED DATE:
RH	1:50 @A1	31/10/13	.
CHECKED: RM			

DRG.NO: CP-SIMM-001-003 REV: .

EVOLVE (DESIGN) LTD
E: @evolve-design-uk.com
T: +44 (0)1484 822783
M: +44 (0)1484 822783

THIS DRAWING AND ITS DATA IS THE PROPERTY OF EVOLVE DESIGN LIMITED & SHALL NOT BE REPRODUCED WITHOUT THE COMPANY'S CONSENT. WRITTEN DIMENSIONS TAKE PREFERENCE. ANY DISCREPANCIES SHOULD BE REPORTED TO EVOLVE DESIGN LIMITED IMMEDIATELY - IF IN DOUBT ASK.