



PROPOSED SIDE ELEVATION

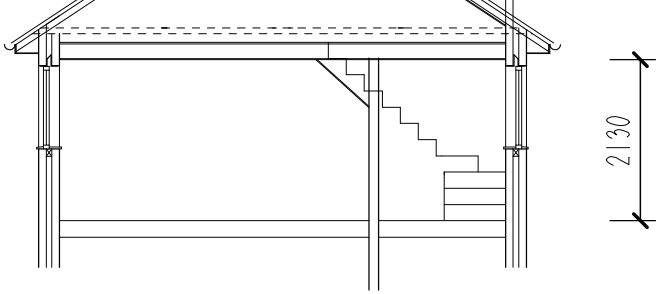

SECTION A A THRO LOFT

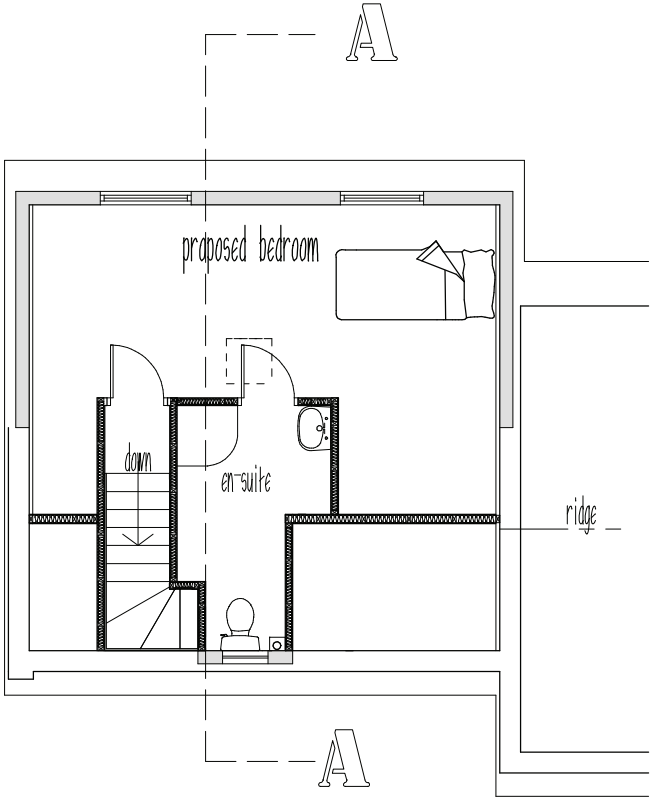

PROPOSED LOFT PLAN

REVISIONS:

A. Section and loft plan added. 12.11.2013.

PLANMART

Client:

Mr & Mrs Armstrong,
7 Ridings Road, Hadfield, Glossop. SK13 1PA.

Project:

Proposed front dormer.

Title:

Proposed loft and roof plan, section and elevations.

Scale: 1:100 A3 sheet.	
Drawn: MH	Date: Aug 2013
Project no.: 2437	Drawing no.: 2437-3A

PLANMART LIMITED
53A High St. West, Glossop,
Derbyshire. SK13 8AZ.
Tel: 01457 863153 E mail: planmart@btconnect.com