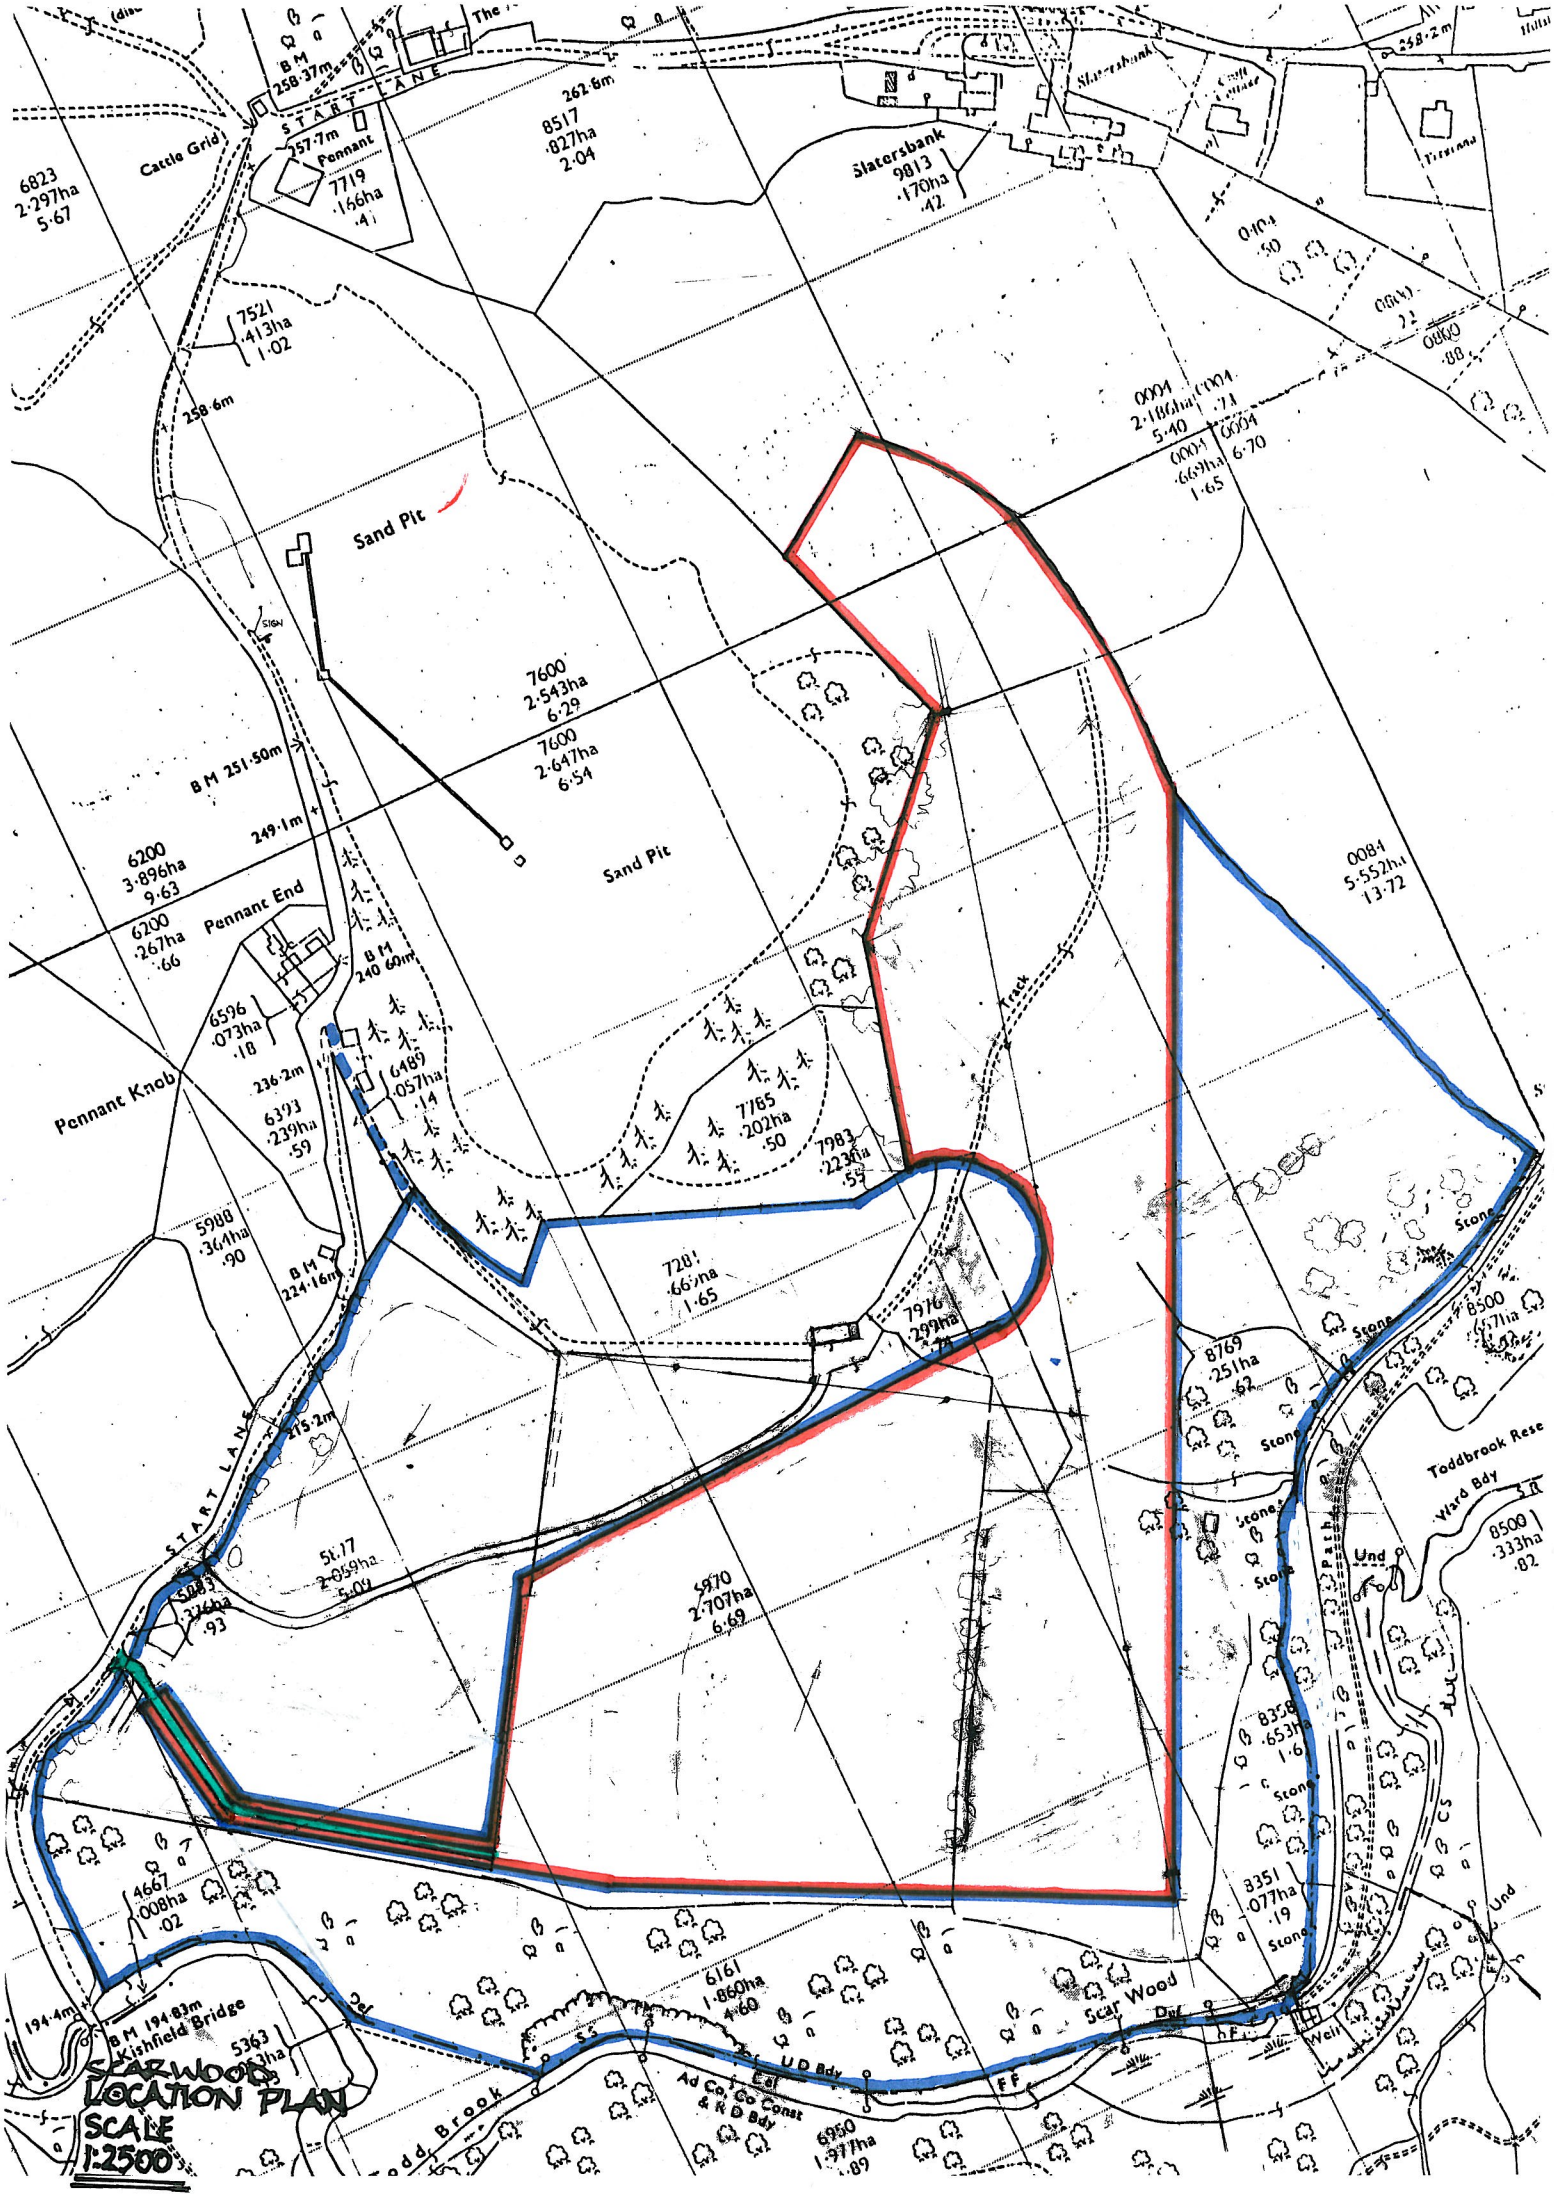

START LANE
Cattle Grid
Pennant
Slatersbank
Sand Pit
Pennant End
Pennant Knob
Track
Stone
Path
Toddbrook Reservoir
Ward Bdy
Scar Wood
Kishfield Bridge
Toddbrook
UD Bdy
Ad Co, Co Const & R D Bdy
Weir
SCARWOOD
LOCATION PLAN
SCALE
1:2500