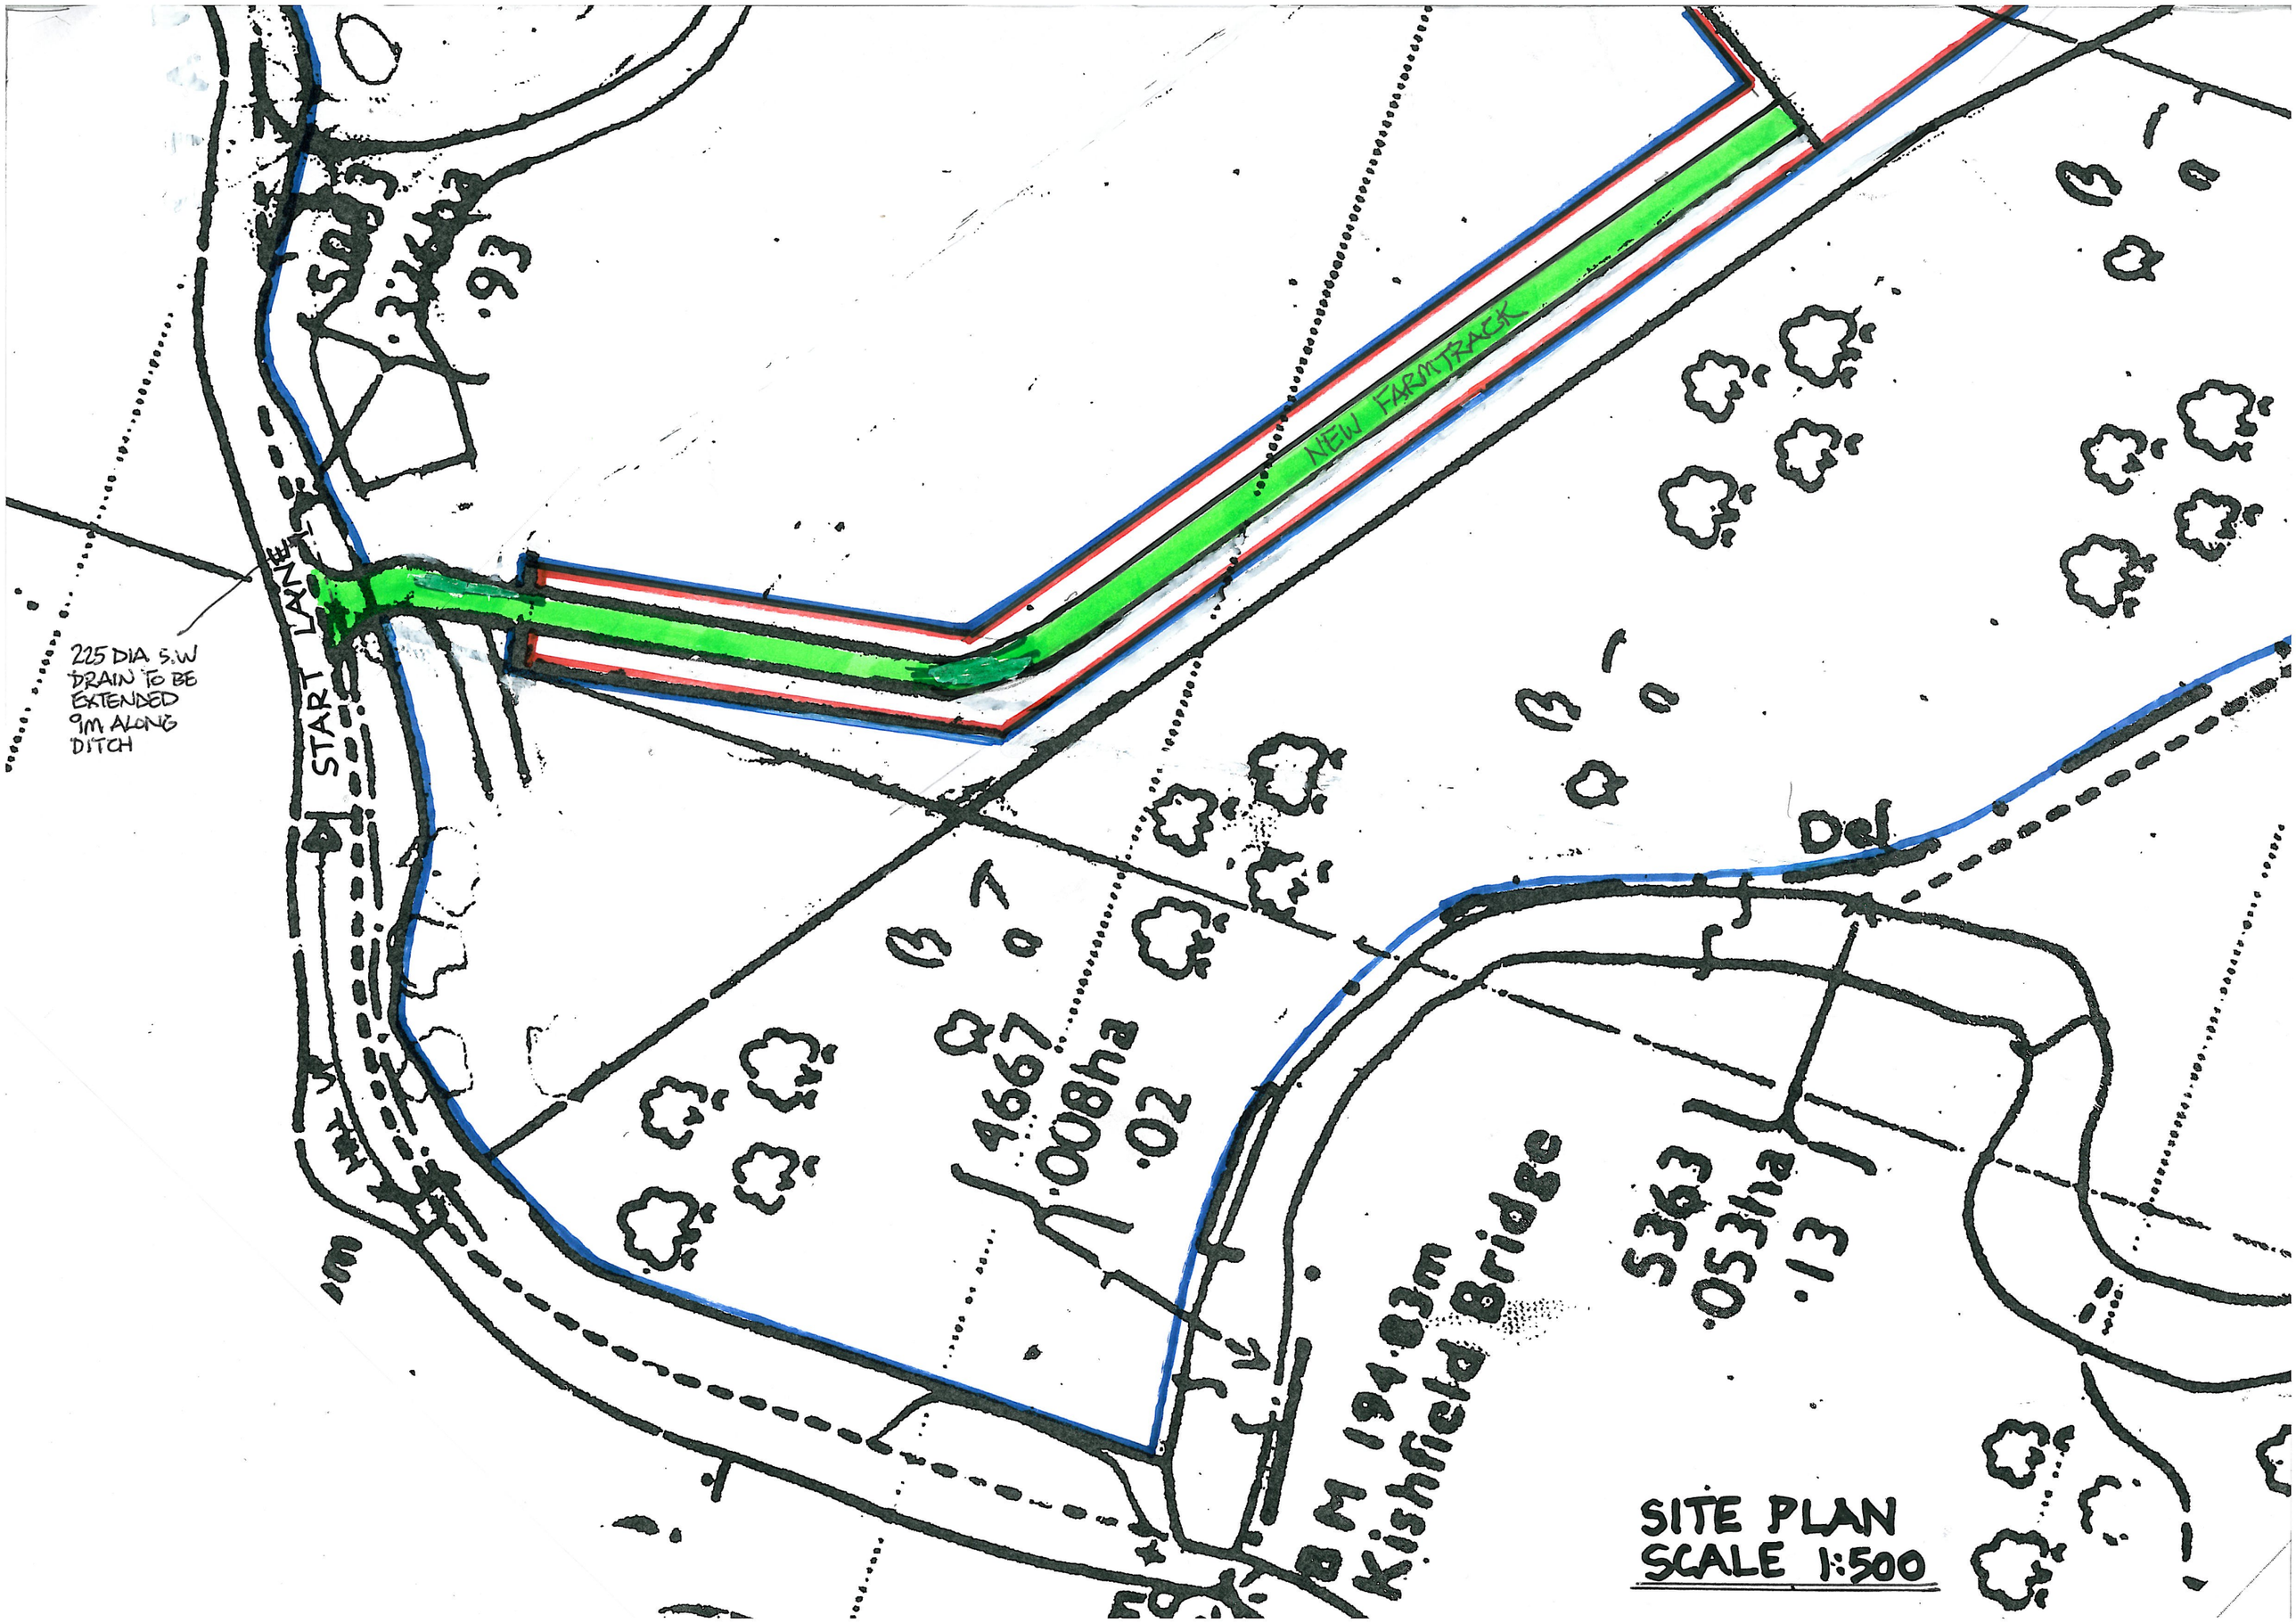

225 DIA S.W DRAIN TO BE EXTENDED 9M ALONG DITCH
START LANE
NEW FARMTRACK
Del
4667
.008ha
.02
5363
.053ha
.13
M 194.83m
Kishfield Bridge
SITE PLAN
SCALE 1:500