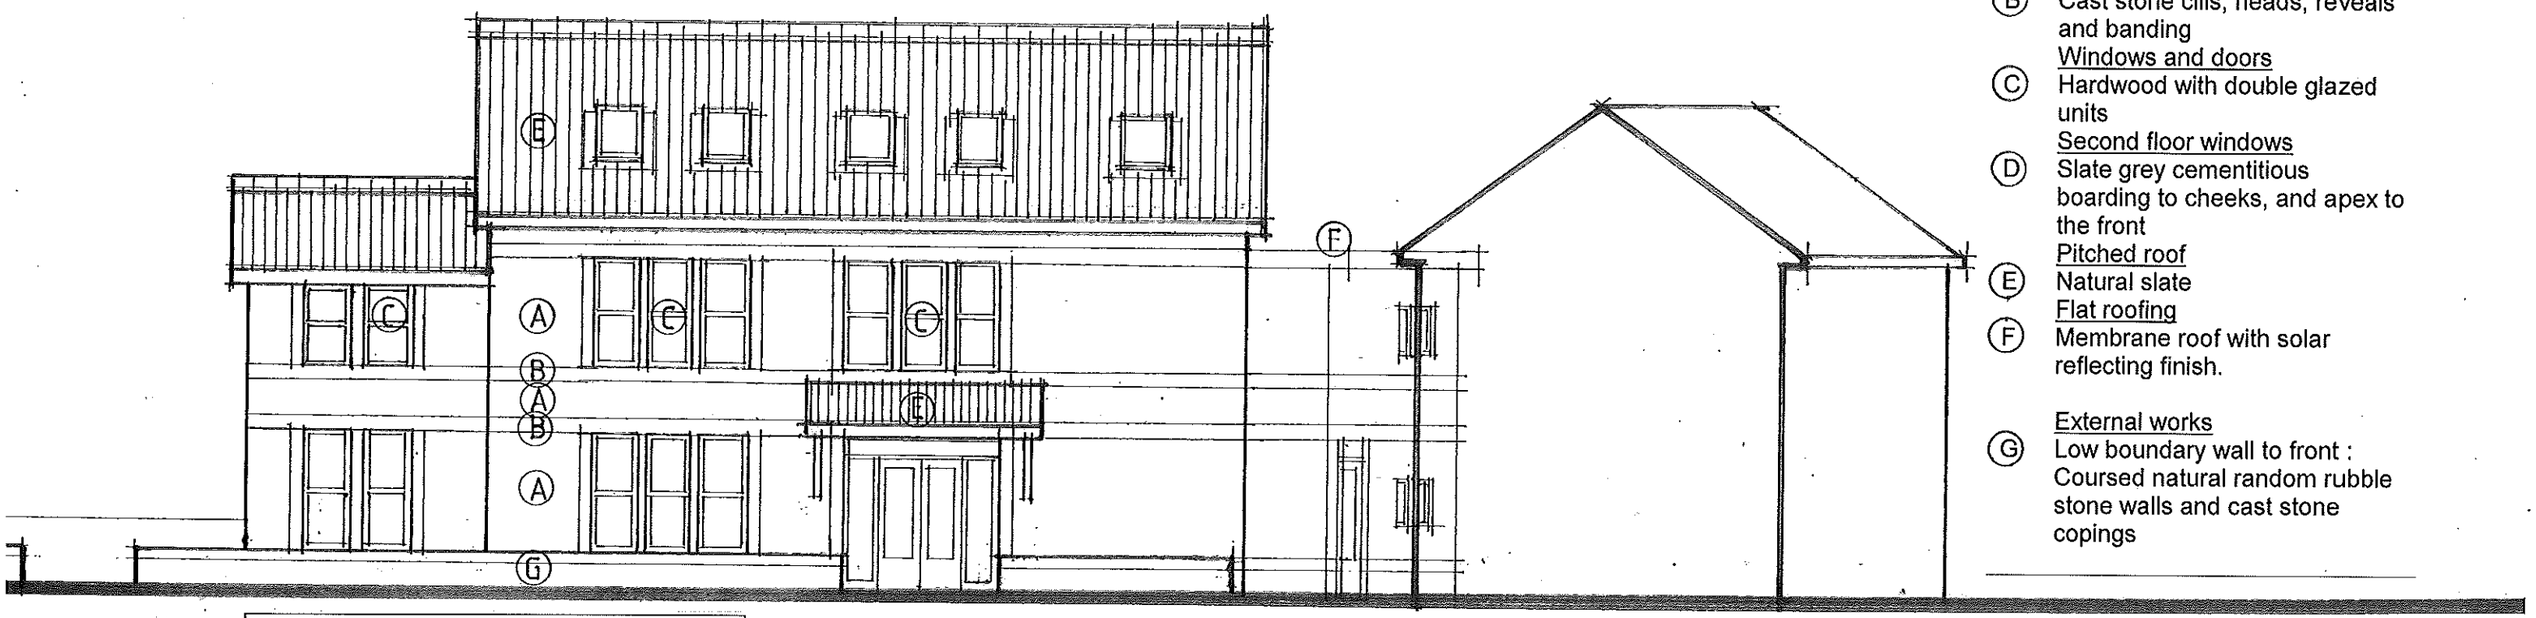


FRONT ELEVATION (East)

SCHEDULE OF MATERIALS

External walls

(A) Coursed natural random rubble stone walls

(B) Cast stone cills, heads, reveals and banding

Windows and doors

(C) Hardwood with double glazed units

Second floor windows

(D) Slate grey cementitious boarding to cheeks, and apex to the front

Pitched roof

(E) Natural slate


Flat roofing

(F) Membrane roof with solar reflecting finish.


External works

(G) Low boundary wall to front : Coursed natural random rubble stone walls and cast stone copings

NB Heavy outline indicates profile of existing adjacent restaurant (located in front of two-storey element).

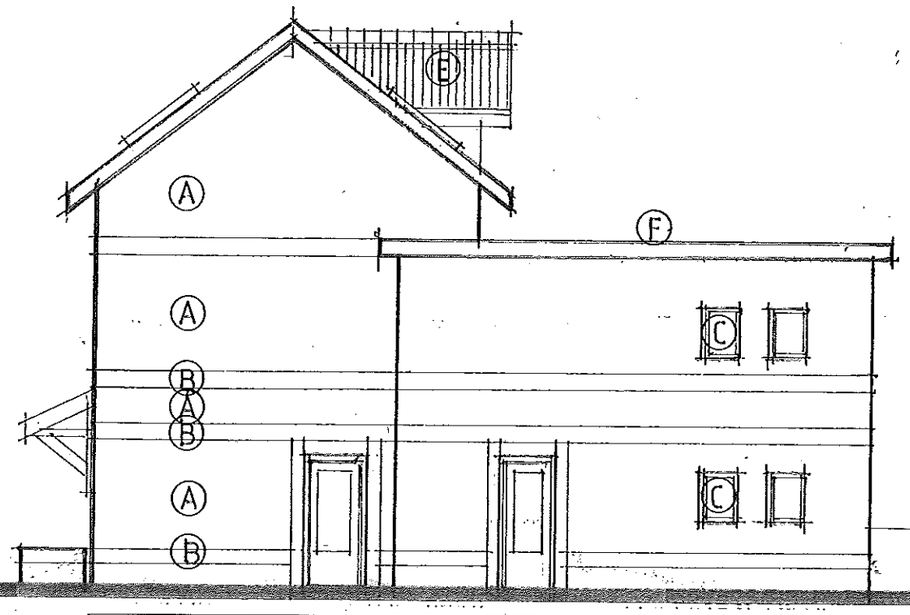

SIDE ELEVATION (North)

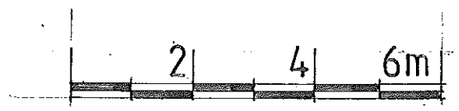


Client	**B Galley Esq**
Job Title	**Proposed Wine Bar, Whaley Bridge**
Drawing	**ELEVATIONS Sheet 1**


RISHWORTH DESIGN ASSOCIATES

7-11a Worrall Street
Edgeley
Stockport
SK3 9BE
0161 968 1860

Date : October 2013	Drawn by :
Scale : 1:100	
Drawing No : 13.06.P204 (materials)	

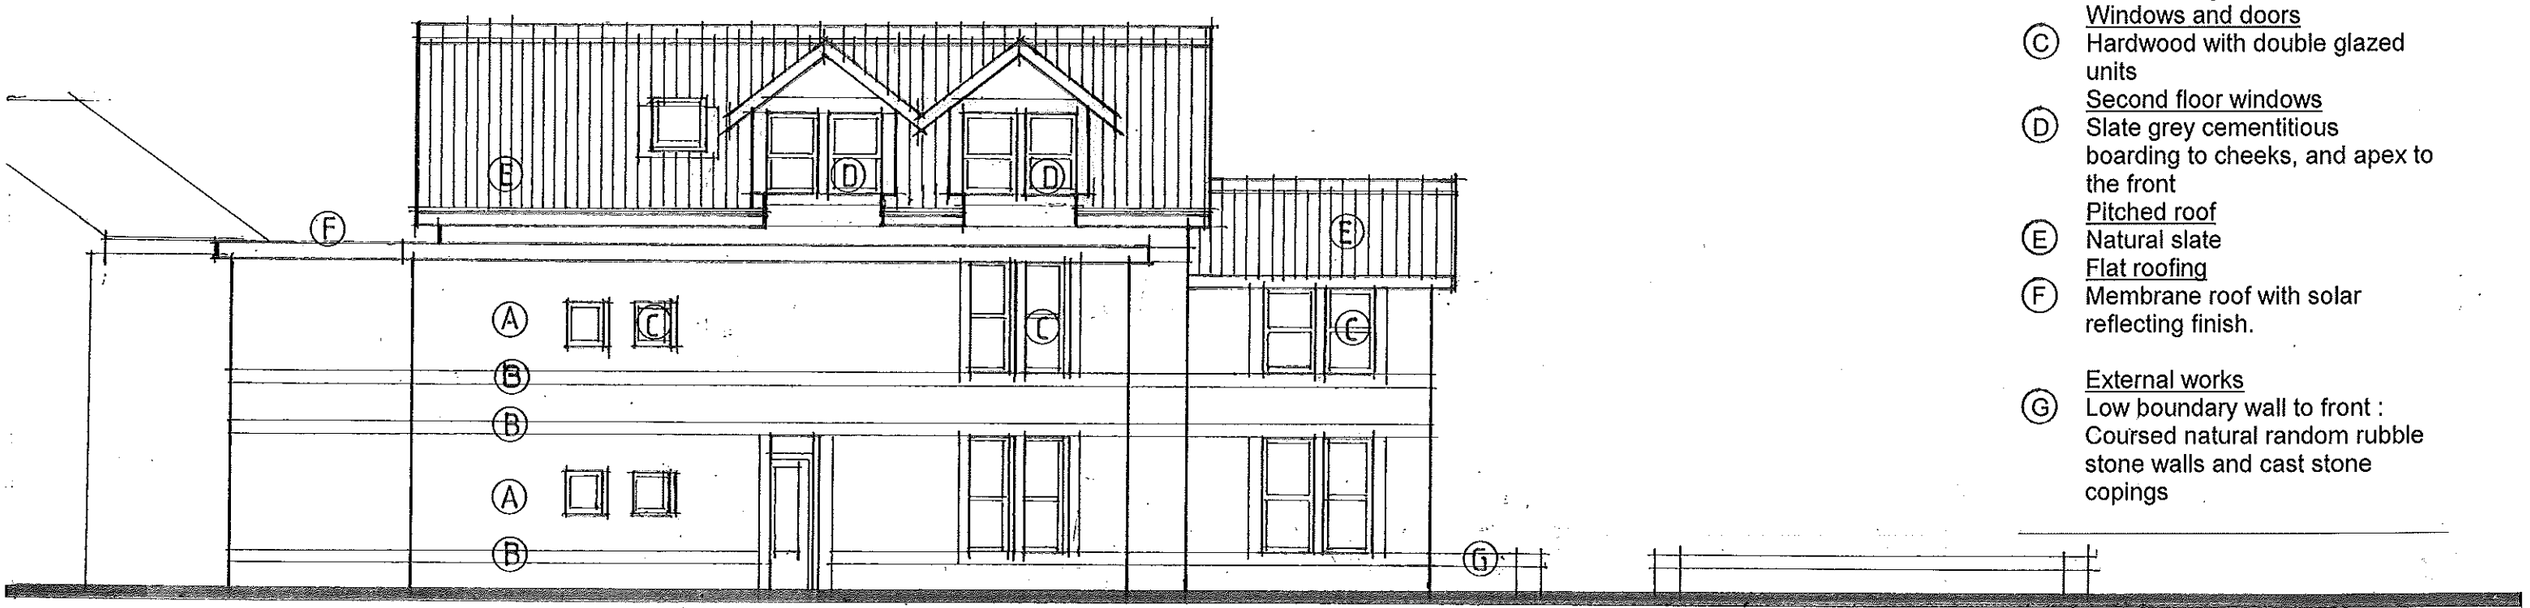

REAR ELEVATION (West)

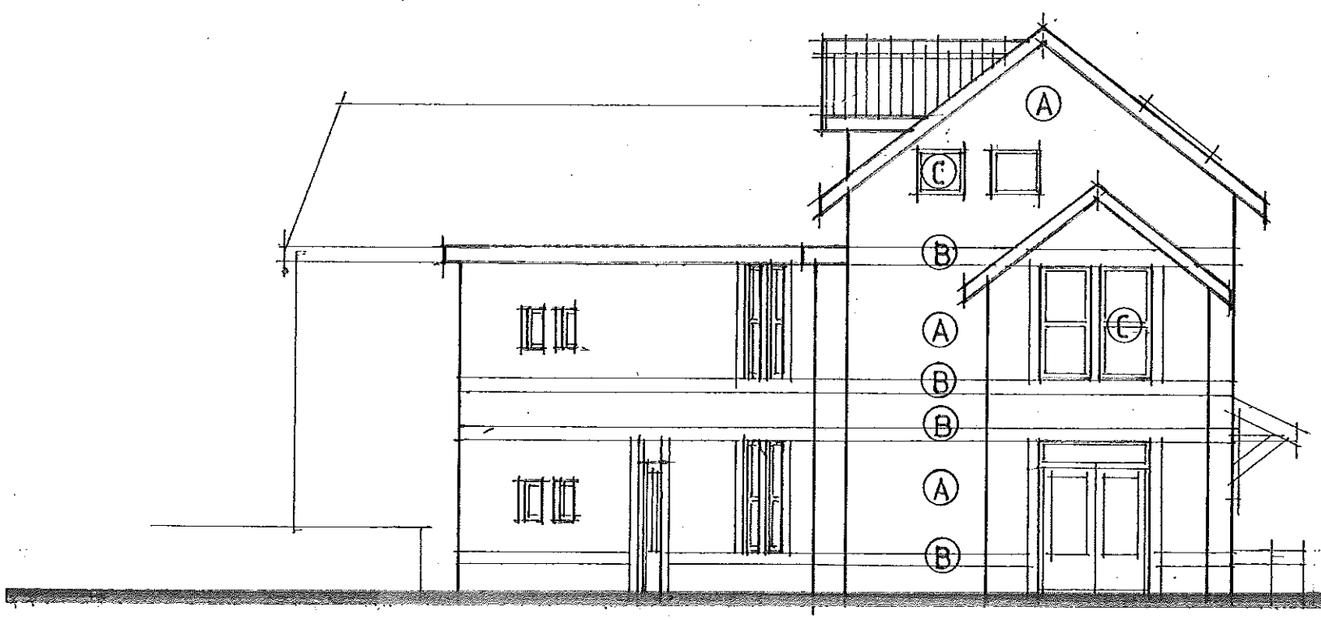

SIDE ELEVATION (South)

SCHEDULE OF MATERIALS

External walls

(A) Coursed natural random rubble stone walls

(B) Cast stone cills, heads, reveals and banding

Windows and doors

(C) Hardwood with double glazed units

Second floor windows

(D) Slate grey cementitious boarding to cheeks, and apex to the front

Pitched roof

(E) Natural slate

Flat roofing

(F) Membrane roof with solar reflecting finish.

External works

(G) Low boundary wall to front : Coursed natural random rubble stone walls and cast stone copings

2 4 6m

Client **B Galley Esq**
Job Title **Proposed Wine Bar, Whaley Bridge**
Drawing **ELEVATIONS** **Sheet 2**

RISHWORTH DESIGN ASSOCIATES

7-11a Worrall Street
Edgeley
Stockport
SK3 9BE
0161 968 1860

Date : October 2013	Drawn by :
Scale : 1:100	
Drawing No : 13.06.P205 (materials)	