

HPK/2013/0626
HIGH PEAK
11 NOV 2013

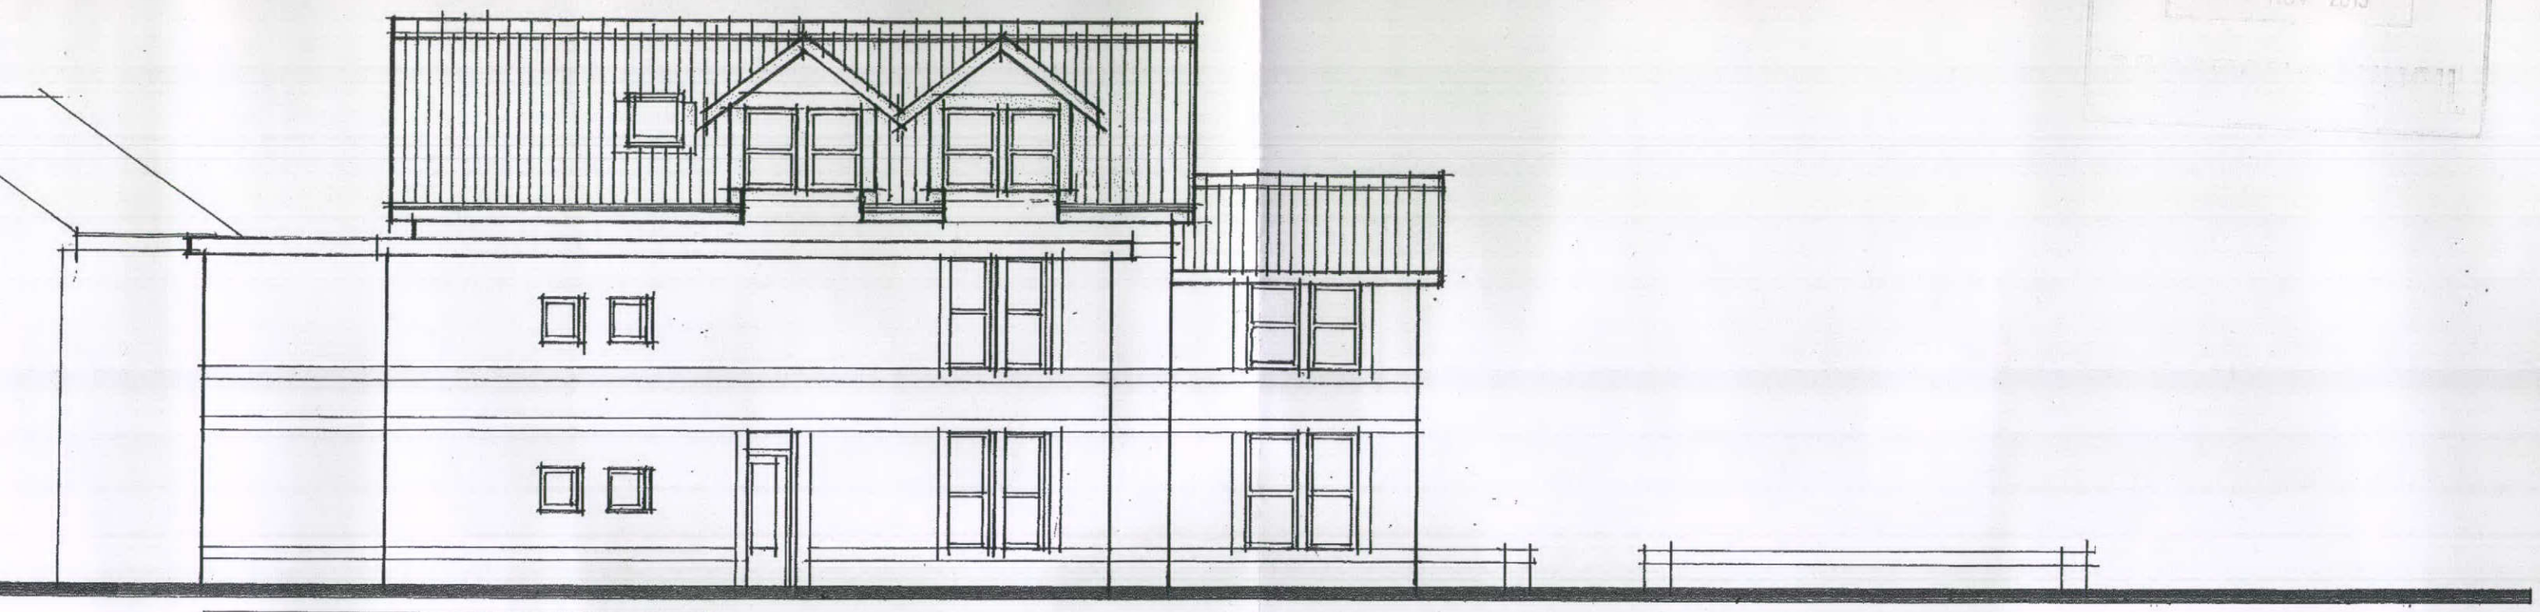

REAR ELEVATION (West)

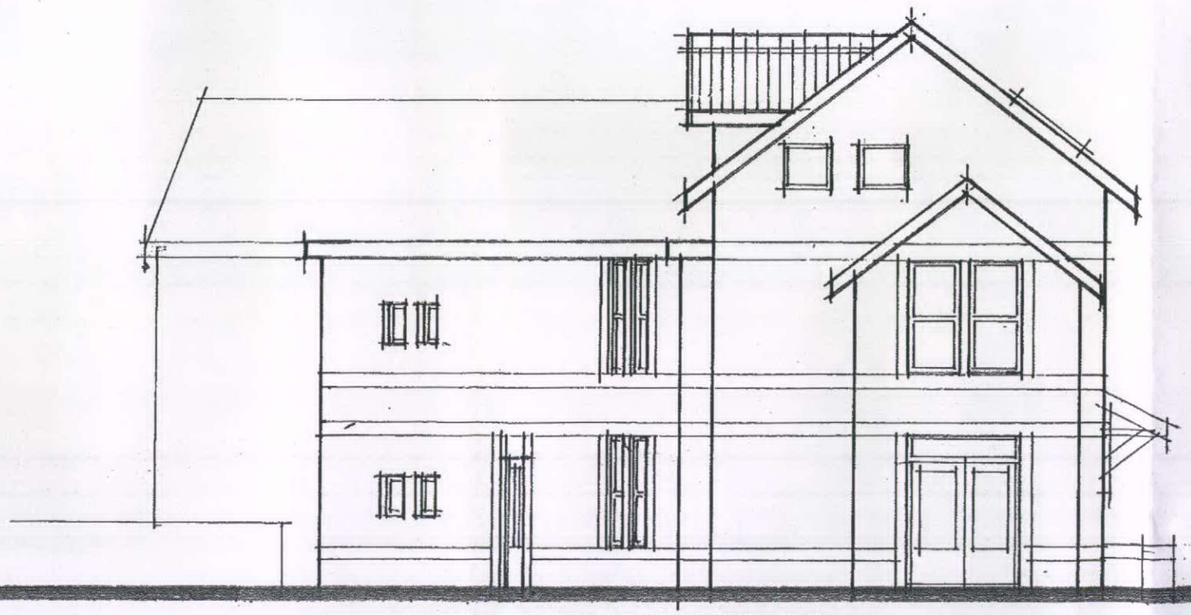

SIDE ELEVATION (South)

2 4 6m

Client **B Galley Esq**	
Job Title **Proposed Wine Bar, Whaley Bridge**	
Drawing **ELEVATIONS** **Sheet 2**	

RISHWORTH DESIGN ASSOCIATES
7-11a Worrall Street
Edgeley
Stockport
SK3 9BE
0161 968 1860

Date : October 2013	Drawn by :
Scale : 1:100	
Drawing No : 13.06.P205	