
HPK/2013/0626
HIGH PEAK
11 NOV 2013
BOROUGH COUNCIL

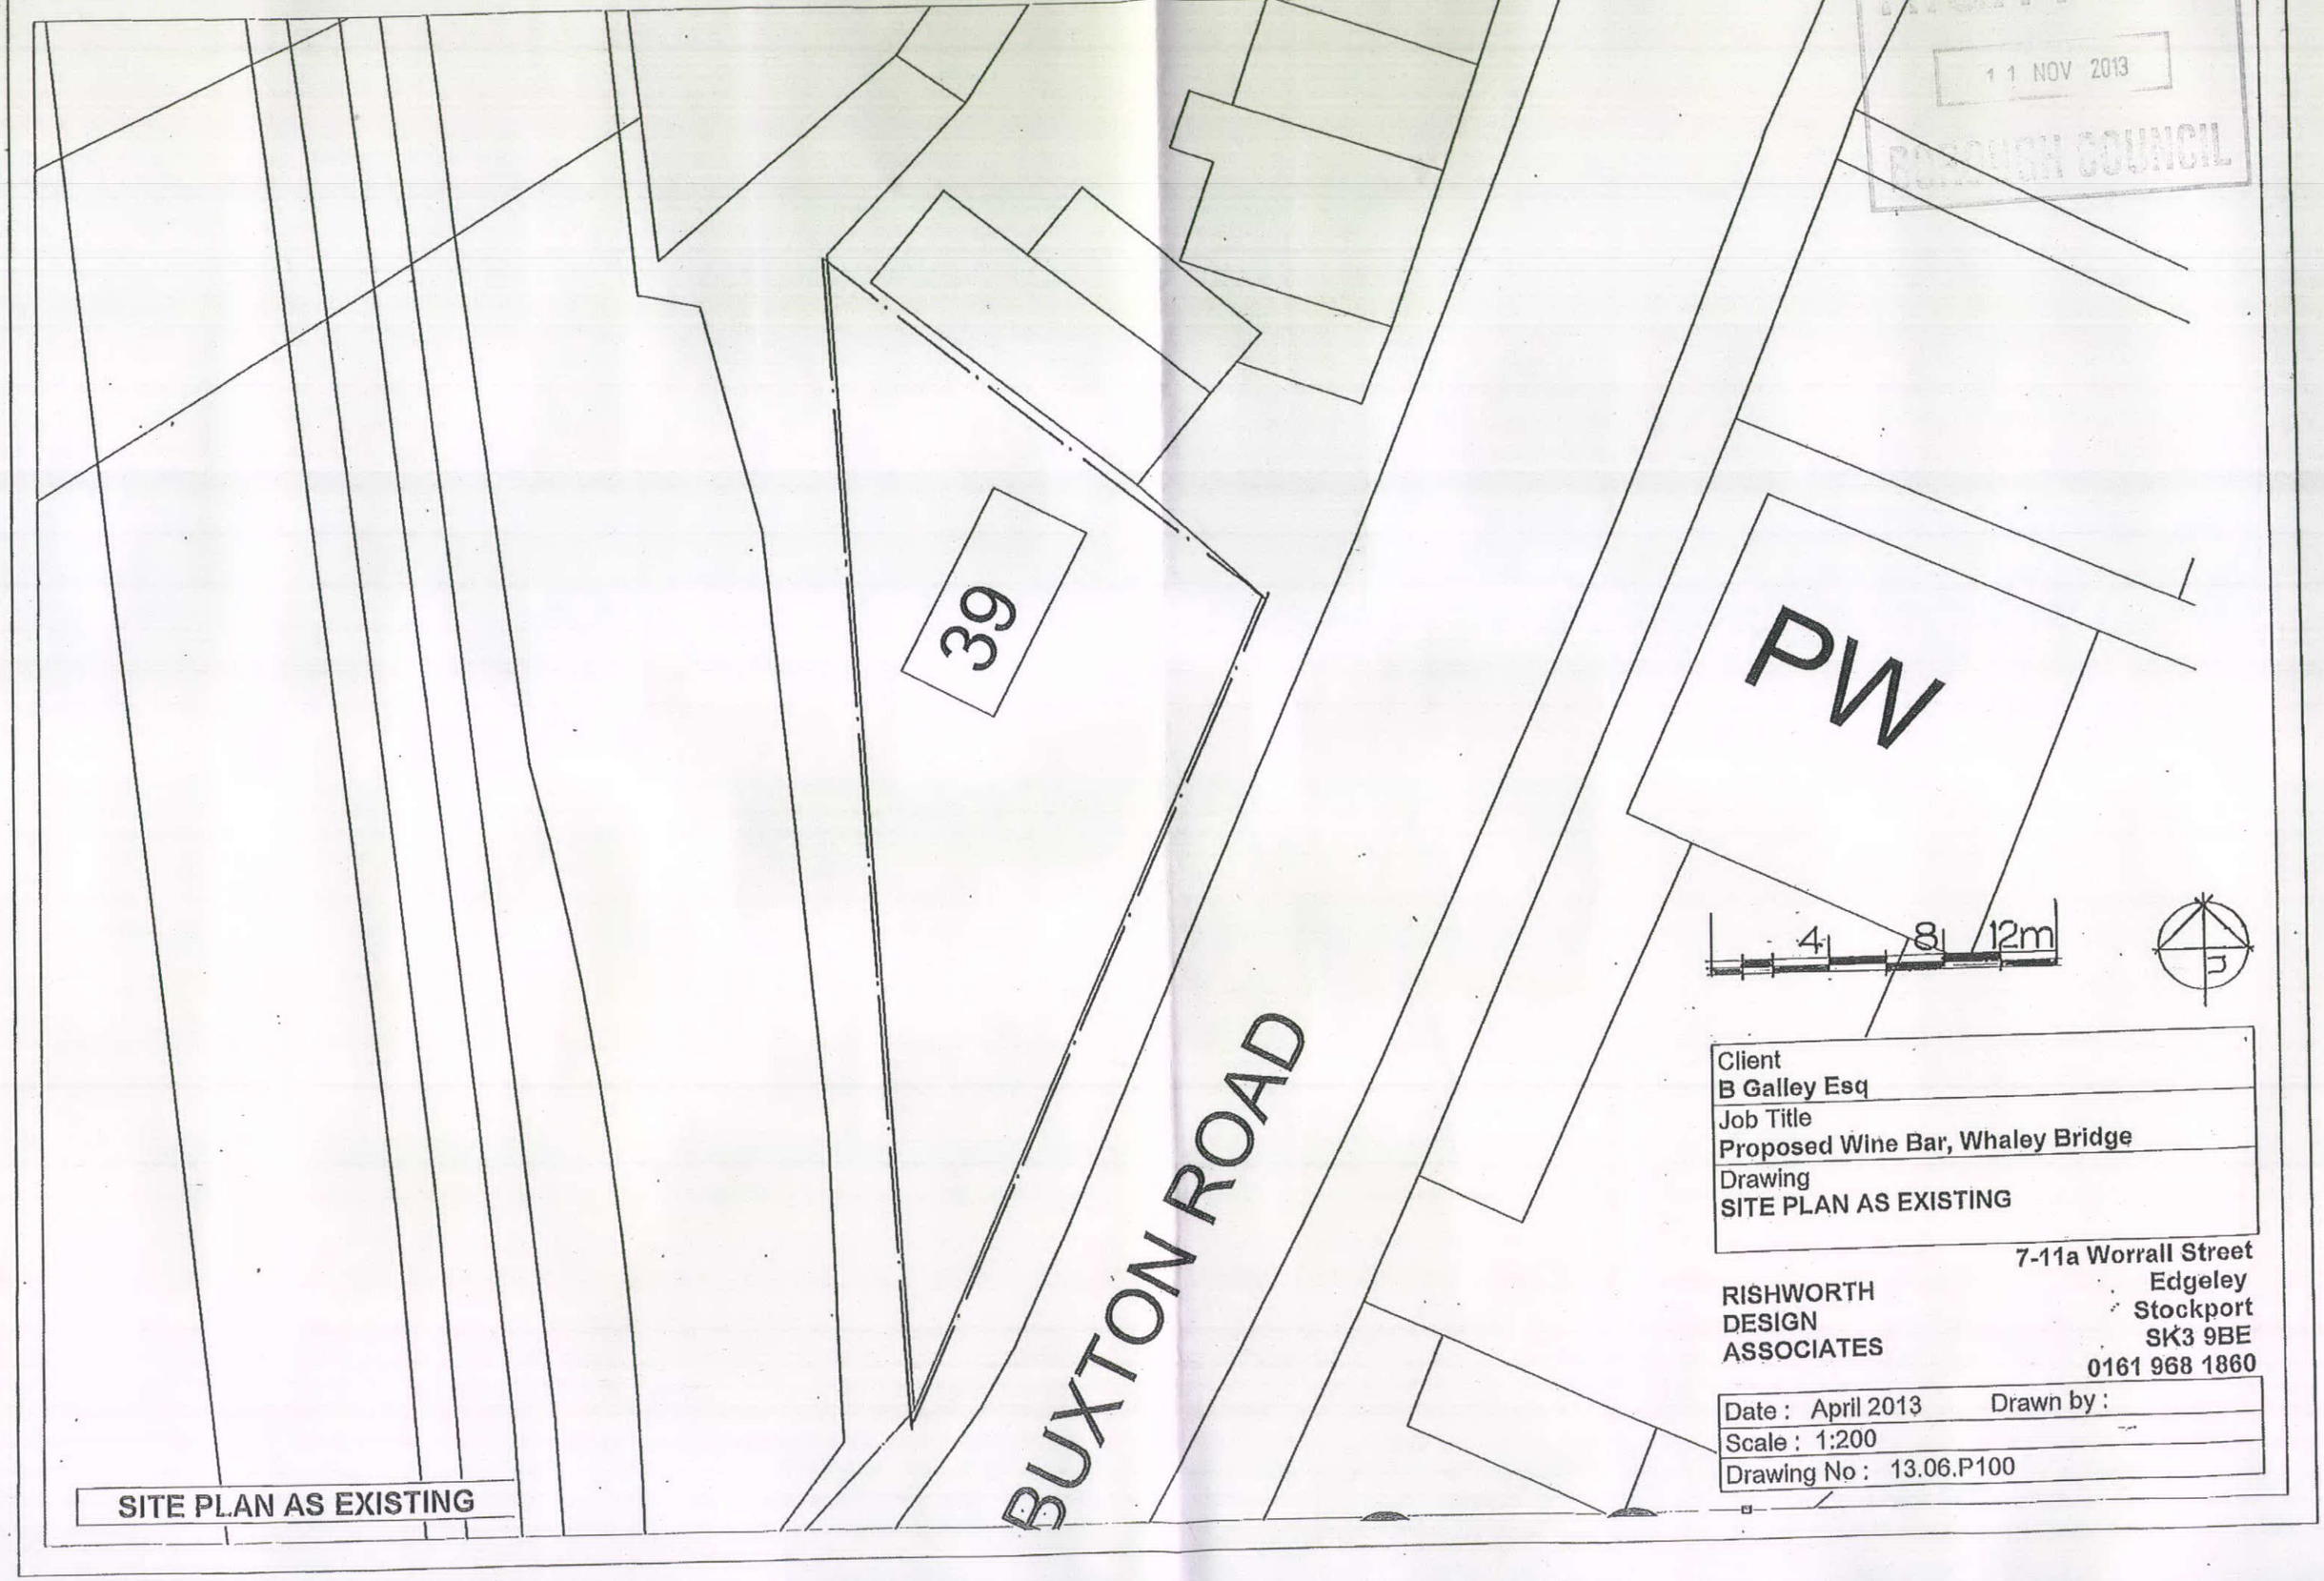

SITE PLAN AS EXISTING

Client	B Galley Esq
Job Title	Proposed Wine Bar, Whaley Bridge
Drawing	SITE PLAN AS EXISTING

RISHWORTH DESIGN ASSOCIATES
7-11a Worrall Street
Edgeley
Stockport
SK3 9BE
0161 968 1860

Date : April 2013	Drawn by :
Scale : 1:200	
Drawing No : 13.06.P100	