KEY

① Low rise bed (as originally in place)
② Raised flower bed (as originally in place)
③ Flagstone paving area
④ Gravel area.

HPK/2013/0505

HIGH PEAK

12 NOV 2013

BOROUGH COUNCIL

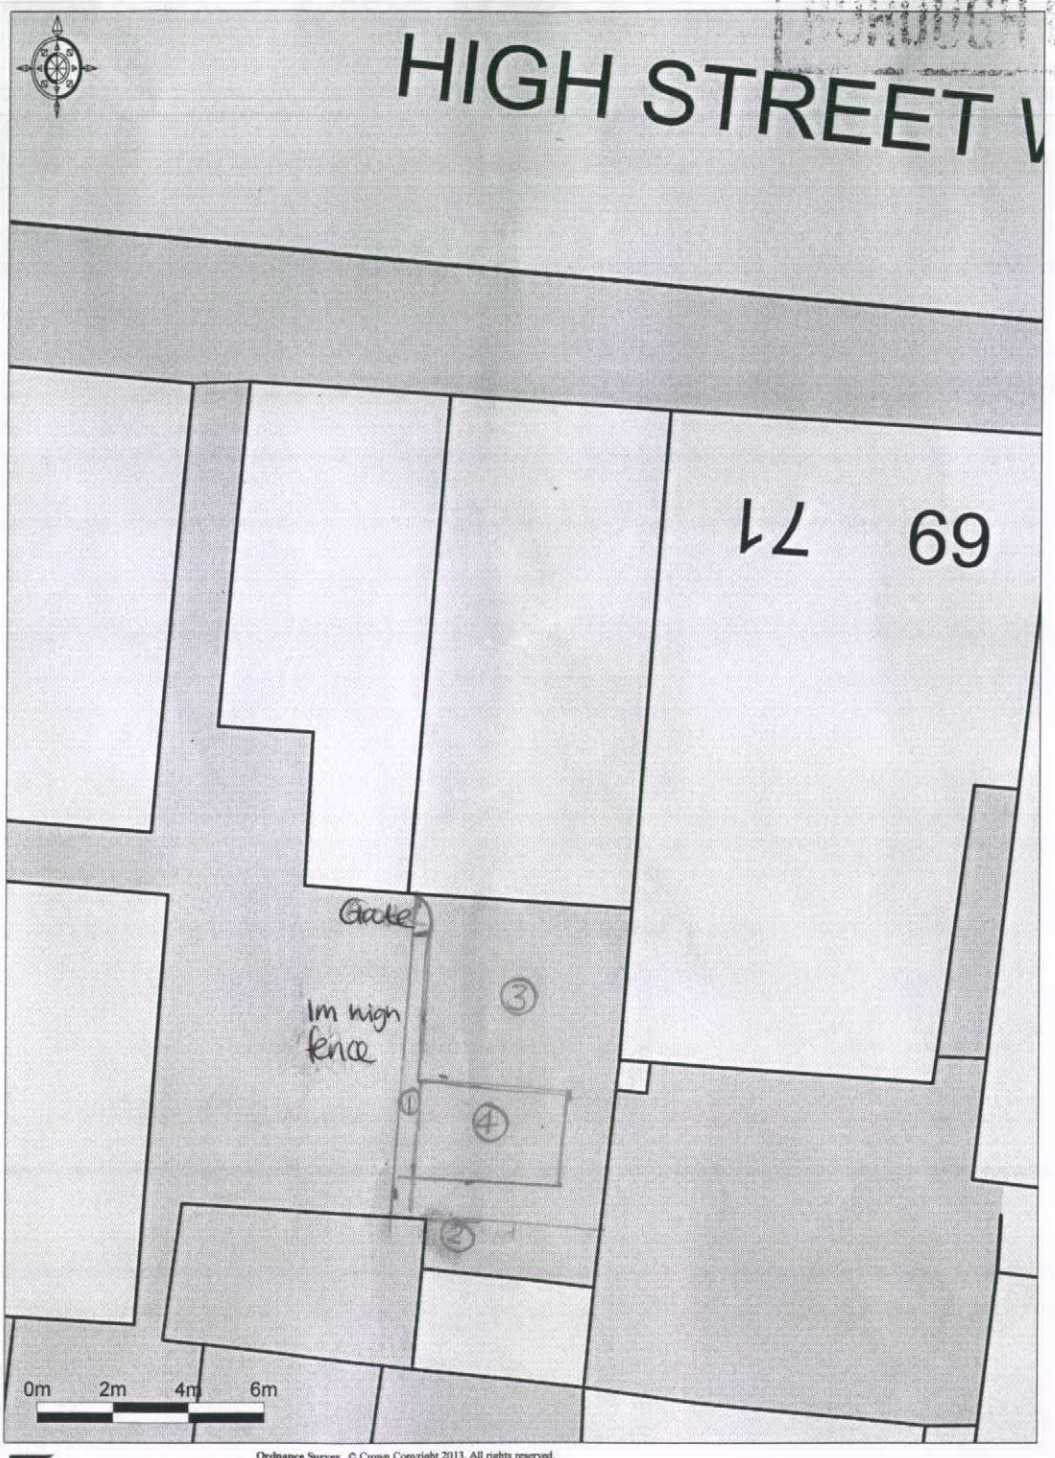

Promap®
Ordnance Survey © Crown Copyright 2013. All rights reserved.
Licence number 100022432. Plotted Scale - 1:200