KEY

H	Mixed hedge approx 1.8m high
L	Lawn
P1	Concrete drive and footpaths
T1	Beech Tree approx 12m high
T2	Beech Tree approx 13m high
T3	2.5m Tree
T4	Tree to neighbouring property approx 18m high
W1	Gritstone boundary wall approx 900mm high

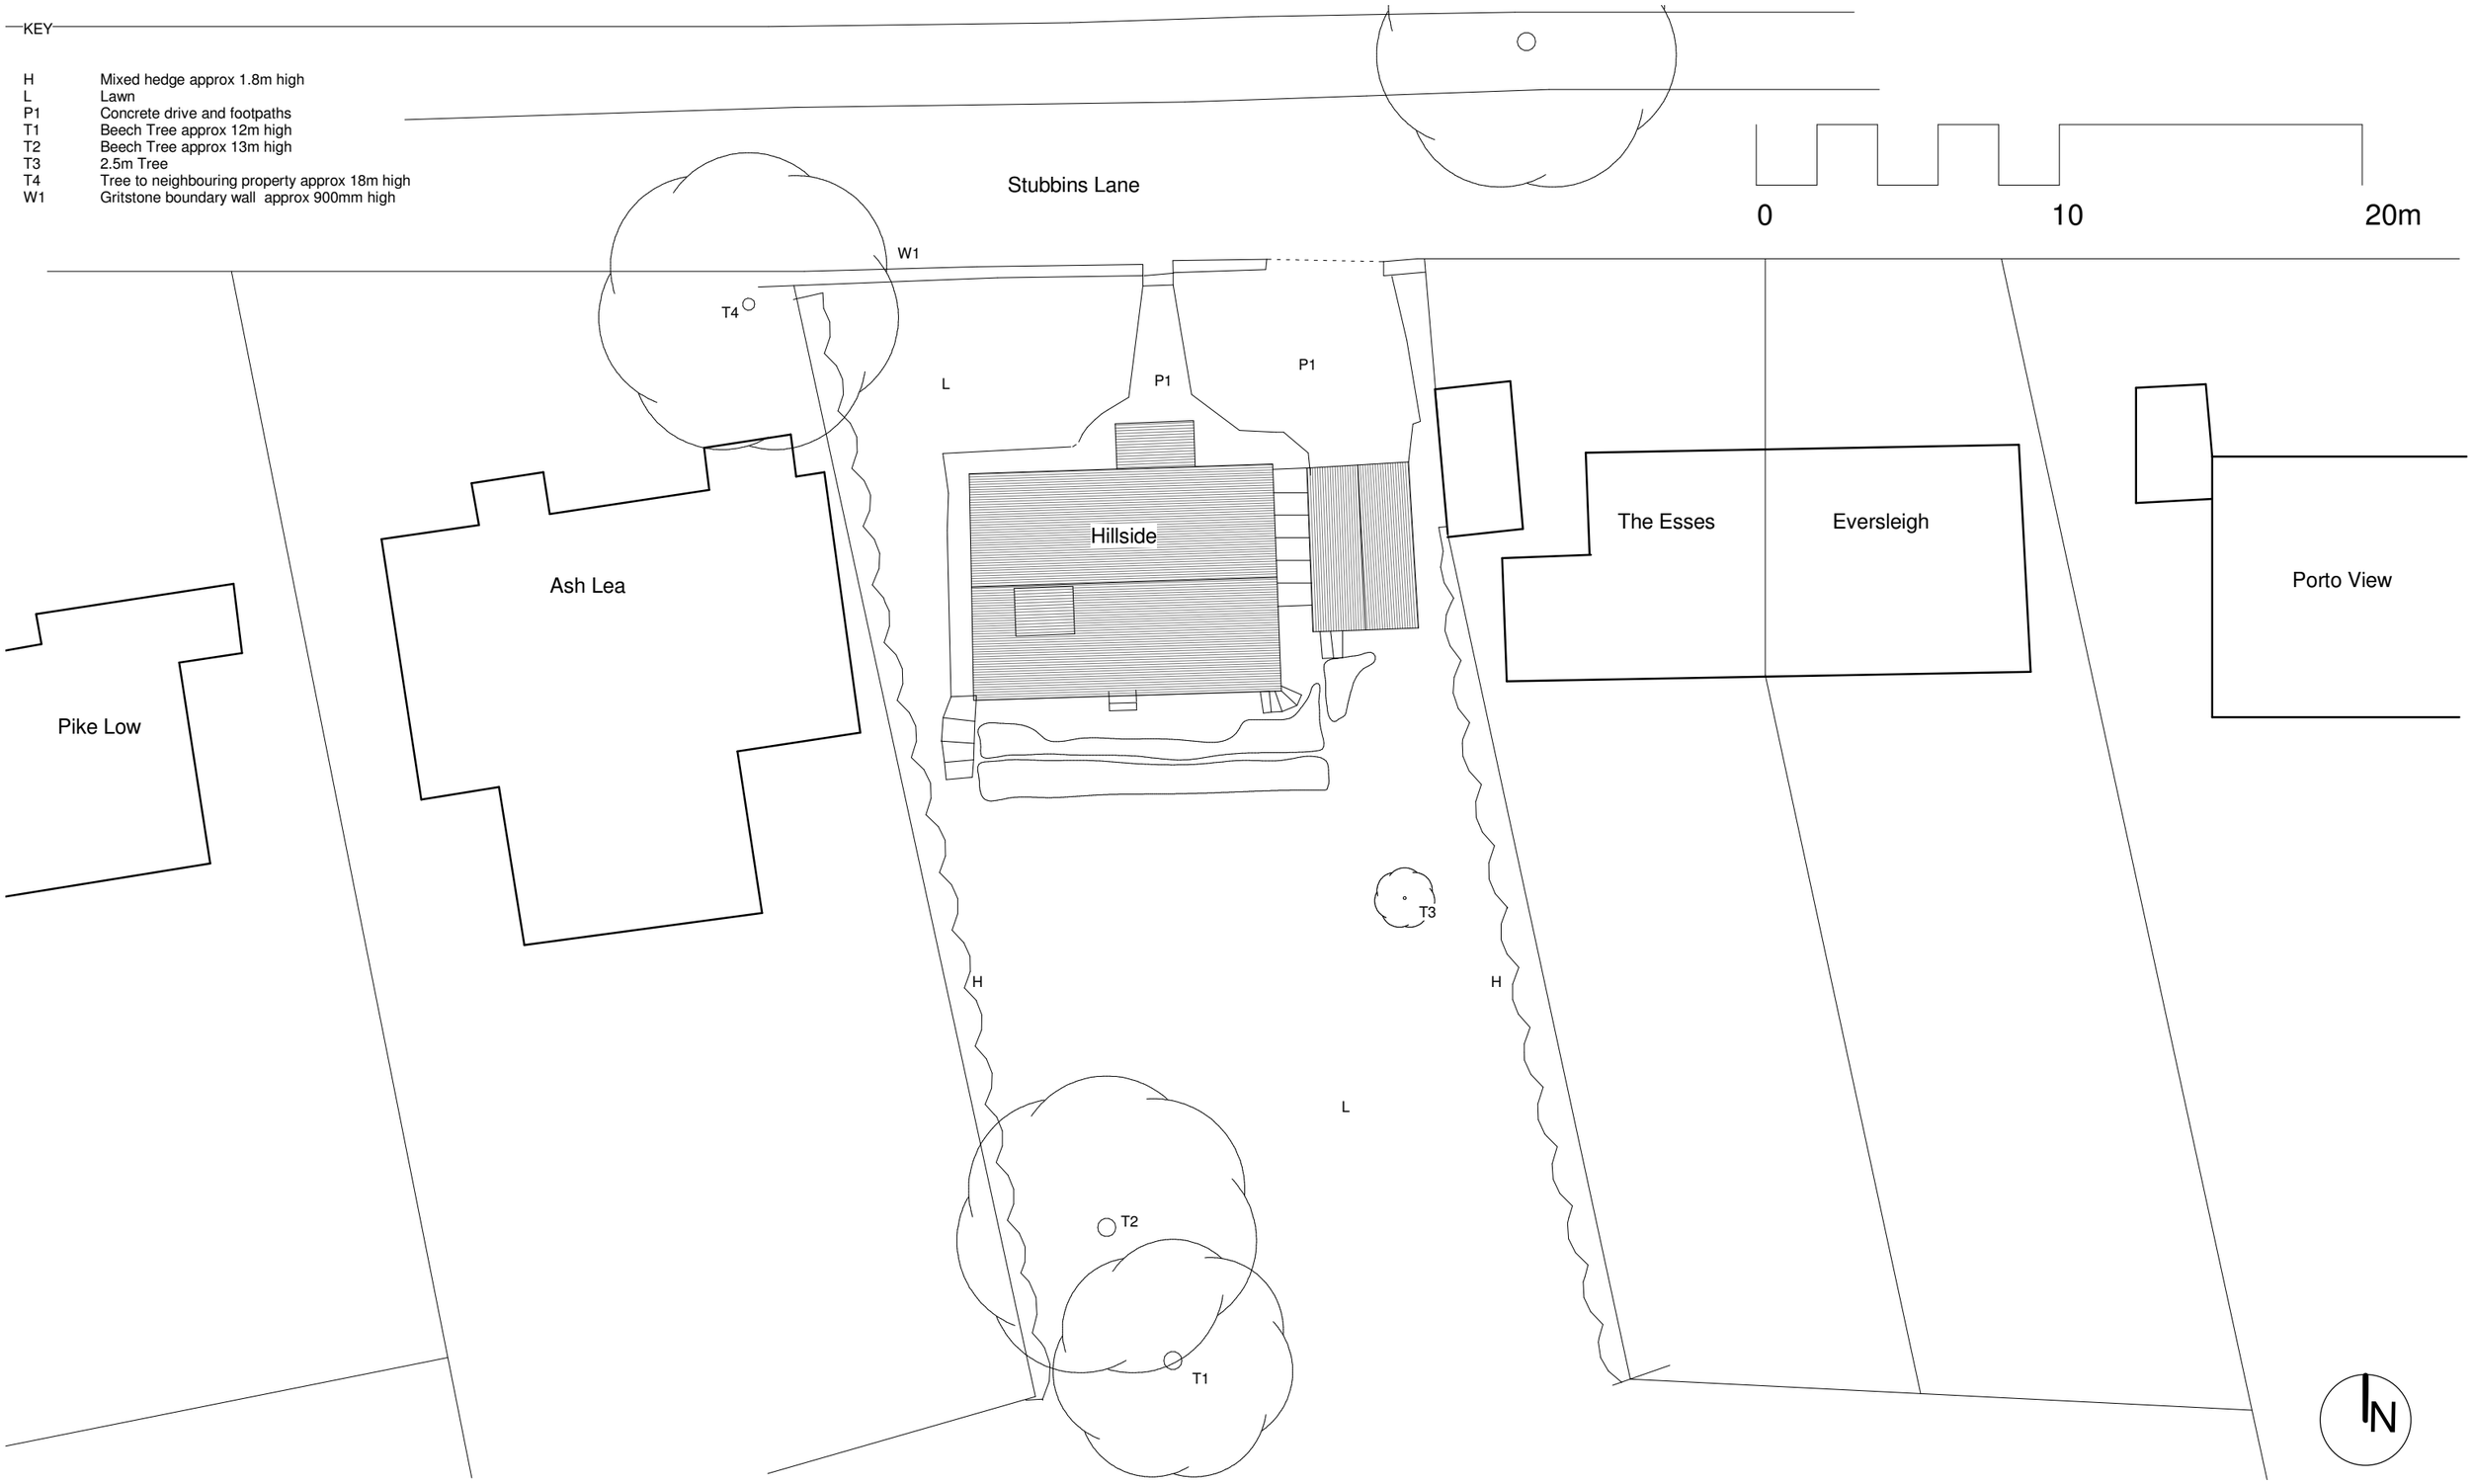

Poulter Architects ©

61 Low Leighton Road, New Mills, High Peak, SK22 4PJ
07792 116373
info@ poulterarchitects.co.uk
www.poulterarchitects.co.uk

Date	Rev	Revision / author/ checker
15.07.13	A	Key added. Issued for planning. JNBP

NOTES
The contractor is responsible for checking dimensions, tolerances and references. Verify any discrepancies with the architect before proceeding with the work.
Where an item is covered by drawings of different scales the larger scale drawing is to be worked to.
Do not scale from drawing. Figured dimensions to be worked to in all cases.

Purpose of Issue	Planning	**Drwg. no**	066/005	**Rev**	A
Project	Hillside	**Drawn**	JNBP	**Checked**	
Drawing	Existing Site Plan	**Scale**	1 : 200@A3	**Date**	06/28/13

15/07/2013 16:44:56