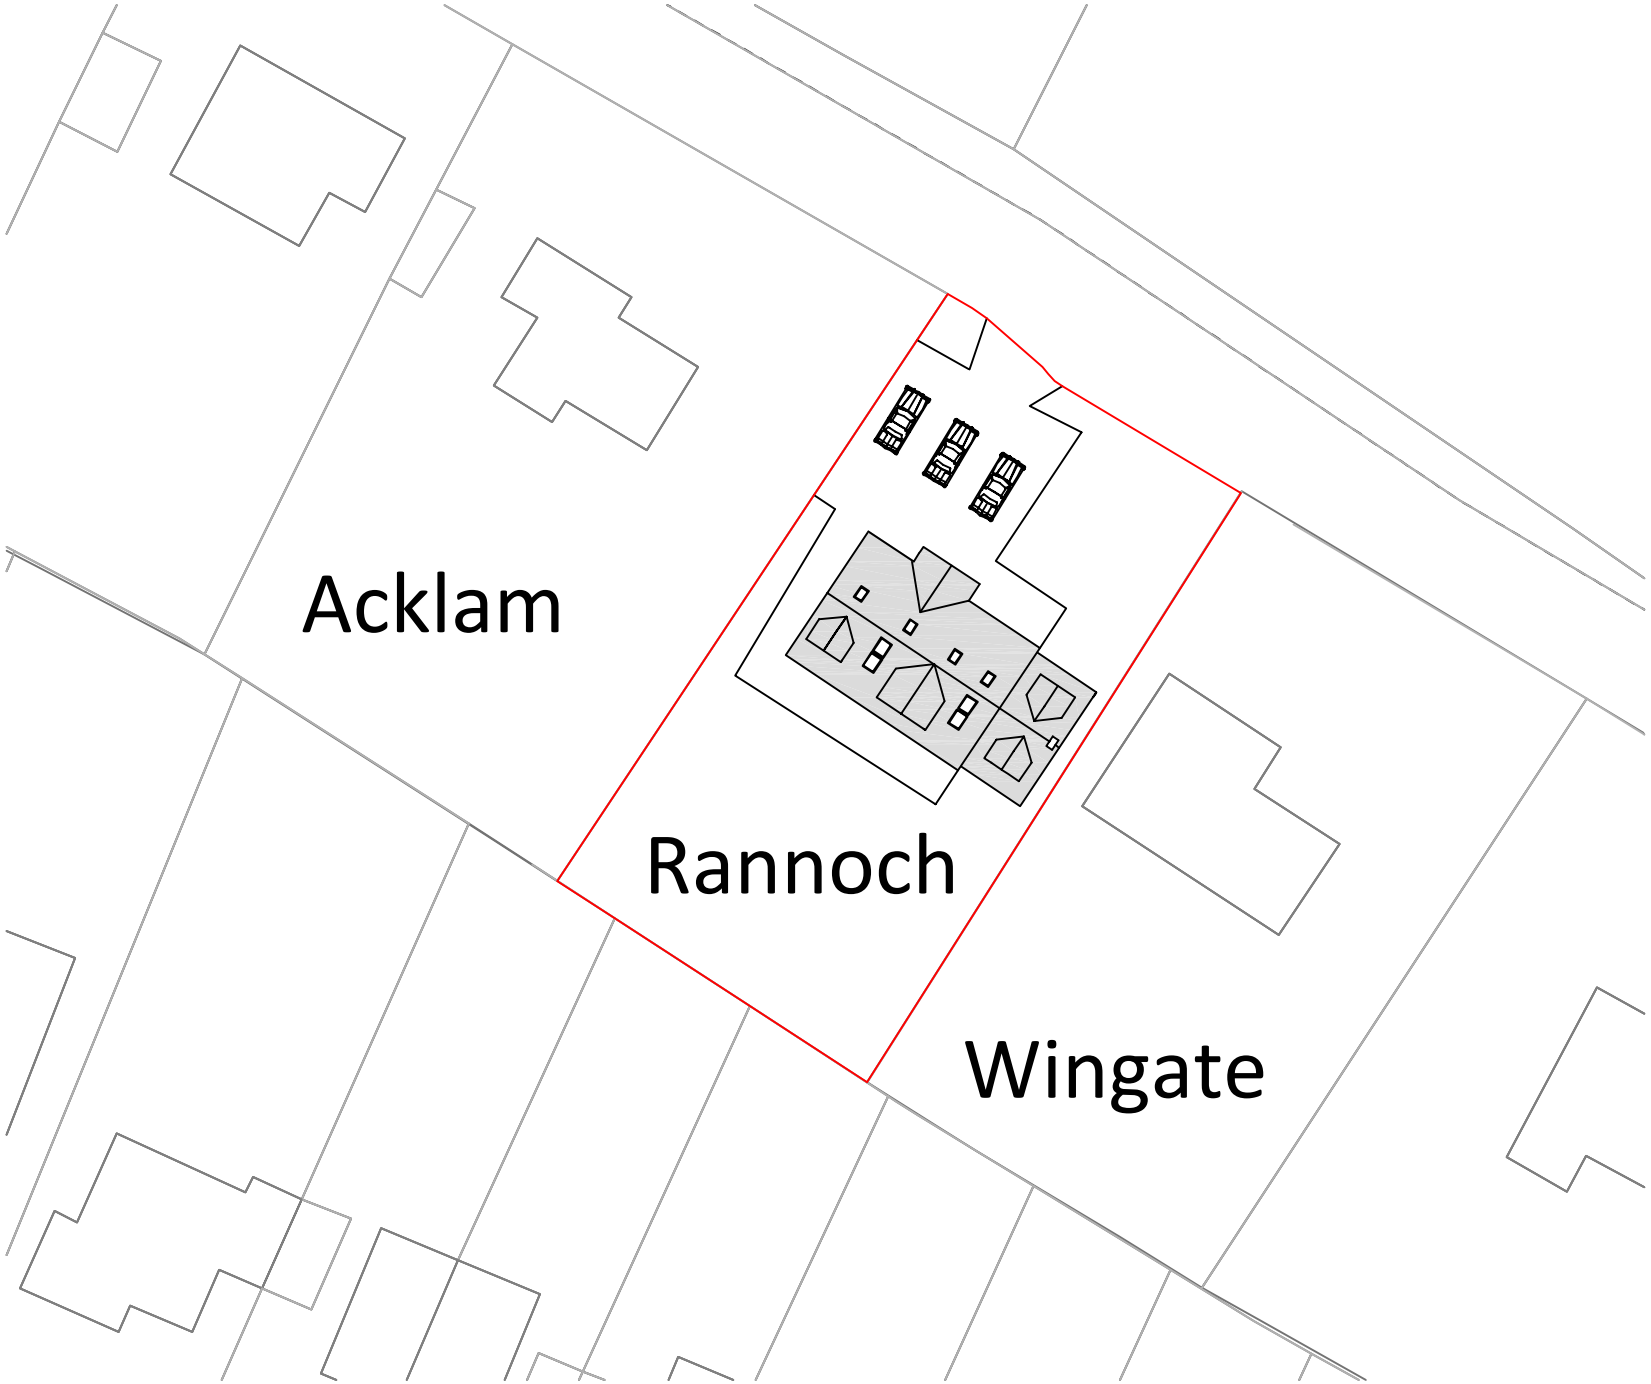

Site Plan 1 : 500

Extension, Dormers & Alterations
Rannoch, Eccles Road
Chapel-en-le-Frith
High Peak
SK23 9RR

Plans & Design
Emma Hall MBEng BA hons
www.plansanddesign.co.uk
07912 845 210