

EAST ELEVATION



NORTH ELEVATION



WEST ELEVATION

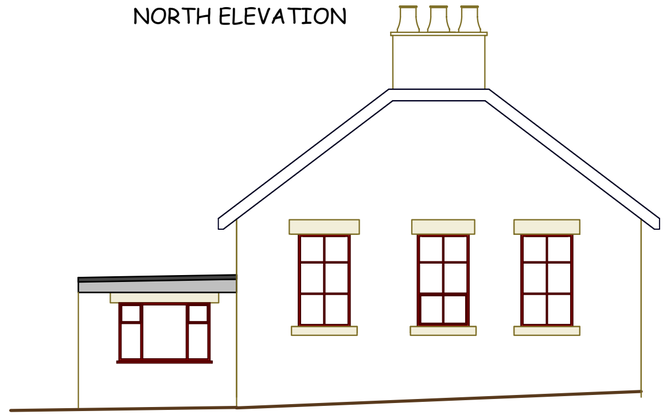

SOUTH ELEVATION

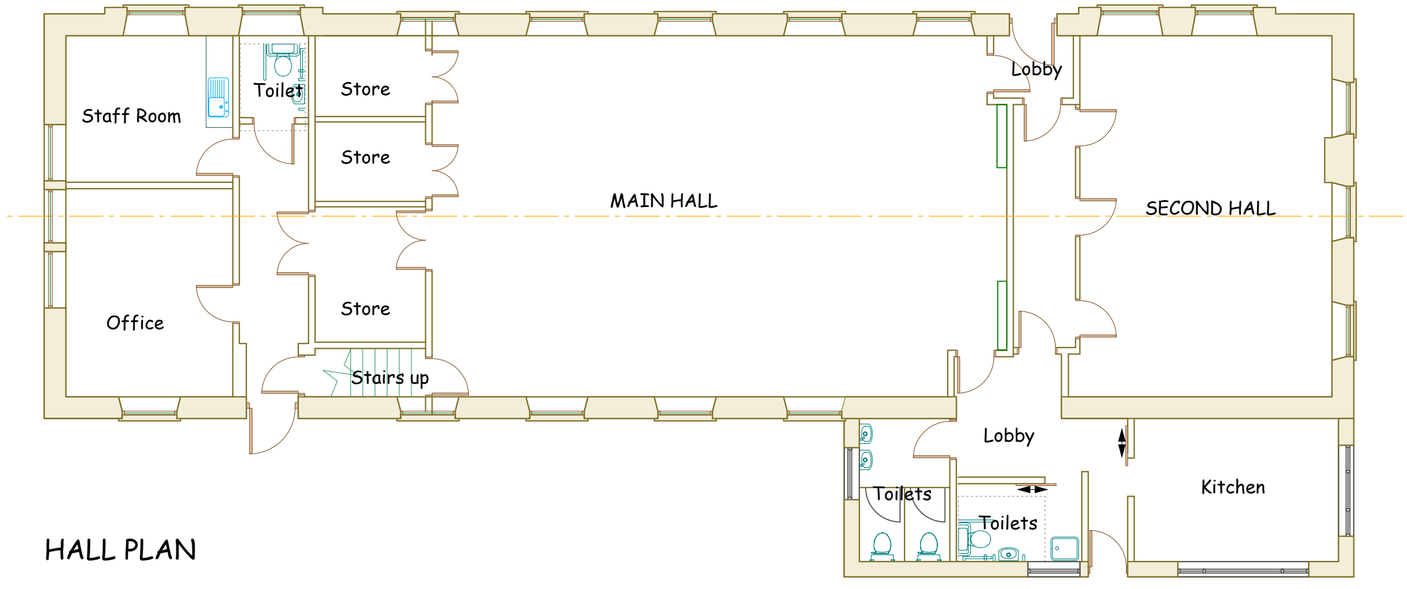

HALL PLAN

NOTES:

Randfield Associates take no responsibility for any dimensions obtained by scaling from this drawing. If no dimension is shown the recipient must ascertain the dimension specifically from the Architect or by site measurement. Supplying this drawing in digital form is solely for convenience and no reliance may be placed on digital data. All data must be checked against hard copy. Dimensions must be checked on site. Any discrepancies must be reported to the Architect immediately. This drawing is copyright of Randfield Associates.

REV:	BY:	DESCRIPTION:	DATE:
:	:	:	:
:	:	:	:
:	:	:	:
:	:	:	:
:	:	:	:
:	:	:	:

0 1000 3000 5000

SCALE 1:100 A2

RANDFIELD associates
Saunders : King : Moran
CHARTERED ARCHITECTS
Forge Bank Studio
1a Longhurst Lane Marple Bridge Stockport SK6 5AE
Tel: 0161 427 8485 Fax: 0161 427 5770
e-mail: info@randfieldassociates.co.uk
web: www.randfieldassociates.co.uk
Planning & Design Consultants : Interior Design : Building Inspections & Surveys : Historic & Listed Building Specialists

Client: Euan Munro		
Job: Blue Grass Purple Cow Nursery Conversion of St Johns Hall Hayfield		
Drawing: Existing Plans and Elevations		
Scale: 1:100	Date: 14 Oct 13	Drawn: cf
Job No: 3075	Dwg No: 13	Rev: -