

HNT/20131001B


HIGH PEAK
14 NOV 2013
BOROUGH COUNCIL

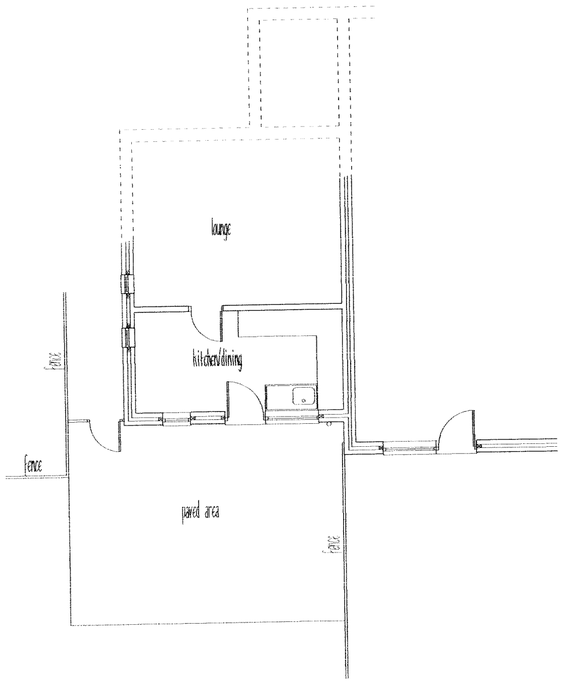


EXISTING GROUND FLOOR PLAN

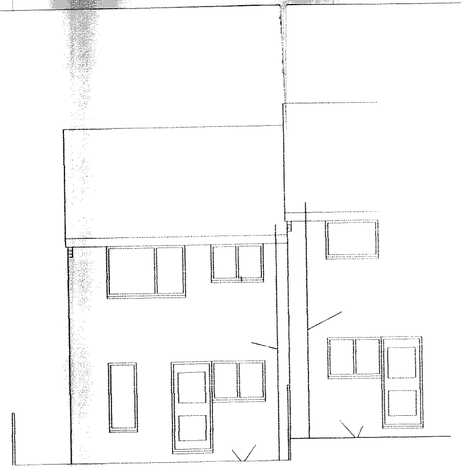


EXISTING REAR ELEVATION

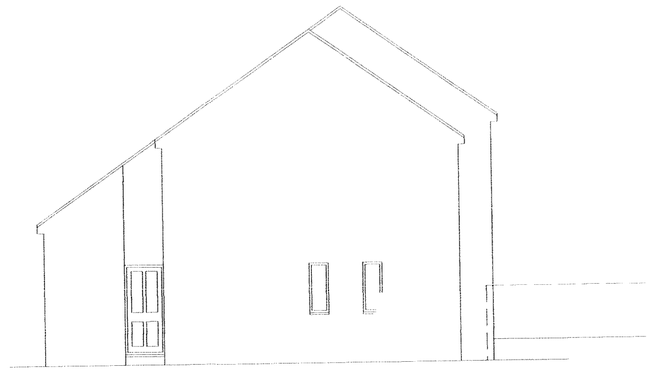


EXISTING SIDE ELEVATION

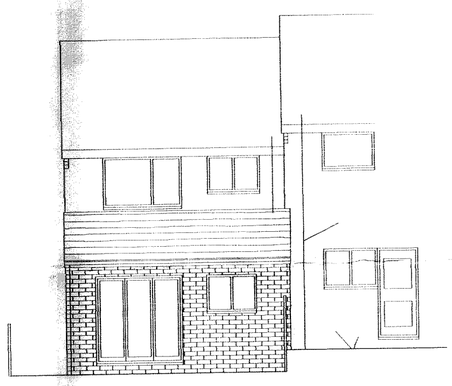


PROPOSED REAR ELEVATION

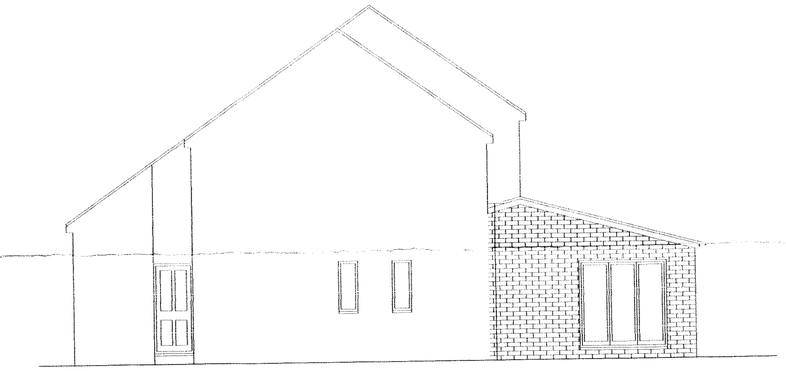

PROPOSED SIDE ELEVATION

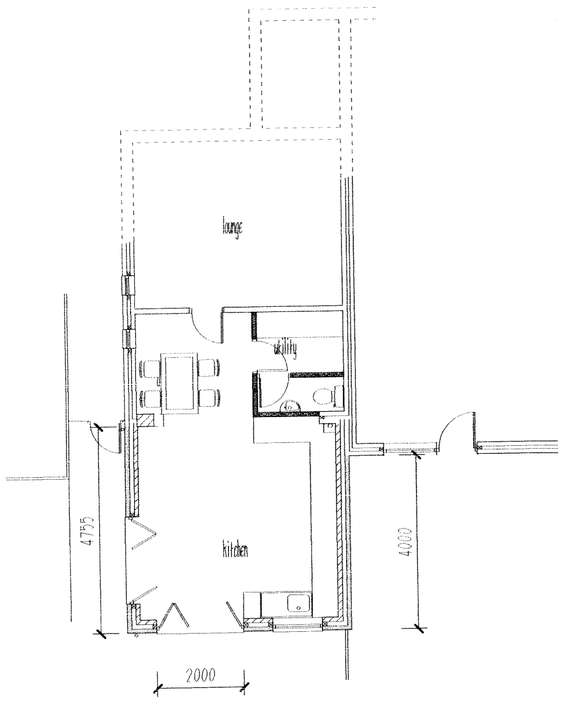

PROPOSED GROUND FLOOR PLAN

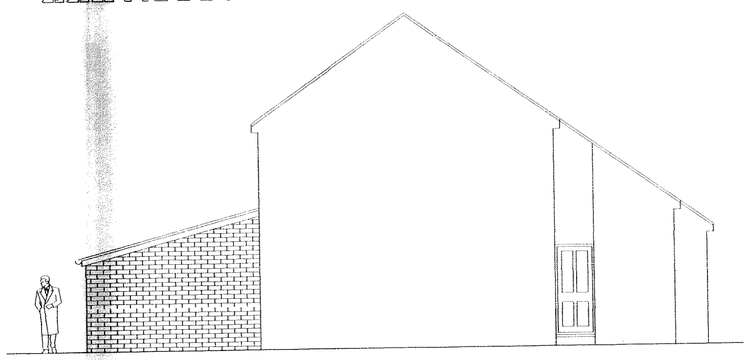

PROPOSED SIDE ELEVATION

THIS DRAWING IS NOT TO BE COPIED OR REPRODUCED
WITHOUT THE PRIOR WRITTEN CONSENT OF PLANMART LTD.

PLANMART

Client:
Nicola Redhead,
5 Simons Walk, Simmondley, Glossop SK13 6UR

Project:
Proposed single storey rear extension.

Title:
Existing and proposed plans and elevations

Scale: 1:100 A2 sheet.

Drawn: MH

Date: Sept 2013

Project no.: 2518

Drawing no.: 2518-2

PLANMART LIMITED
53A High St. West, Glossop,
Derbyshire SK13 8AZ.
Tel: 01457 863153 E mail: planmart@btconnect.com