HPK/2013/0636

HIGH PEAK
20 NOV 2013
BOROUGH COUNCIL

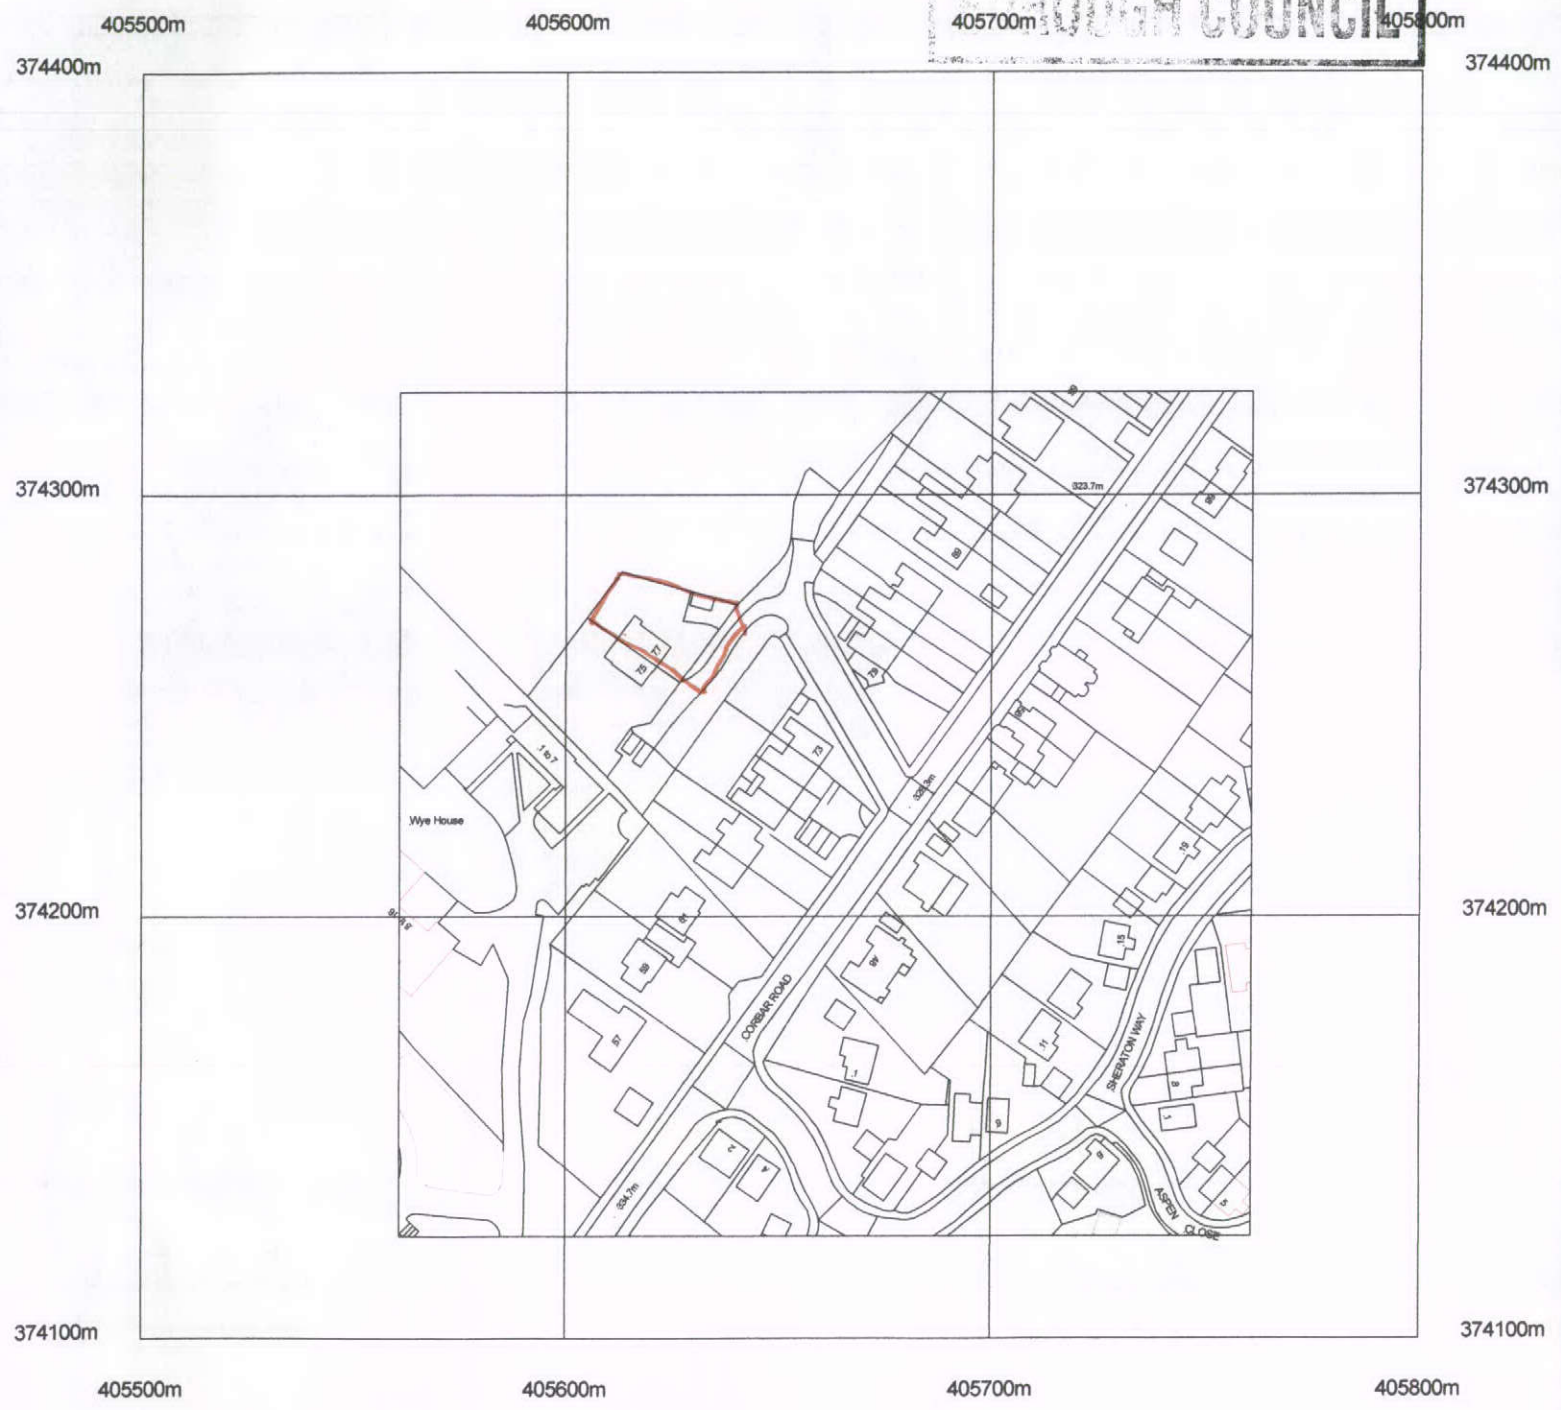

Crown Copyright. All rights reserved. Licence no. 100041040

PROPOSED GARAGE & STORE
AT 77 CORBAR ROAD, BUXTON,
FOR MR D CHAPLIN,
LOCATION PLAN

Trevor Gilman Design
7, Athelstane Terrace, 7, Manchester Road, Buxton,
Derbyshire SK17 6SE
07773 381824 gilmantrevor@gmail.com

19.11.13
Scale 1/1250
Drg No CHAPLINos1