HPK/2013/0636

HIGH PEAK
20 NOV 2013
BOROUGH COUNCIL

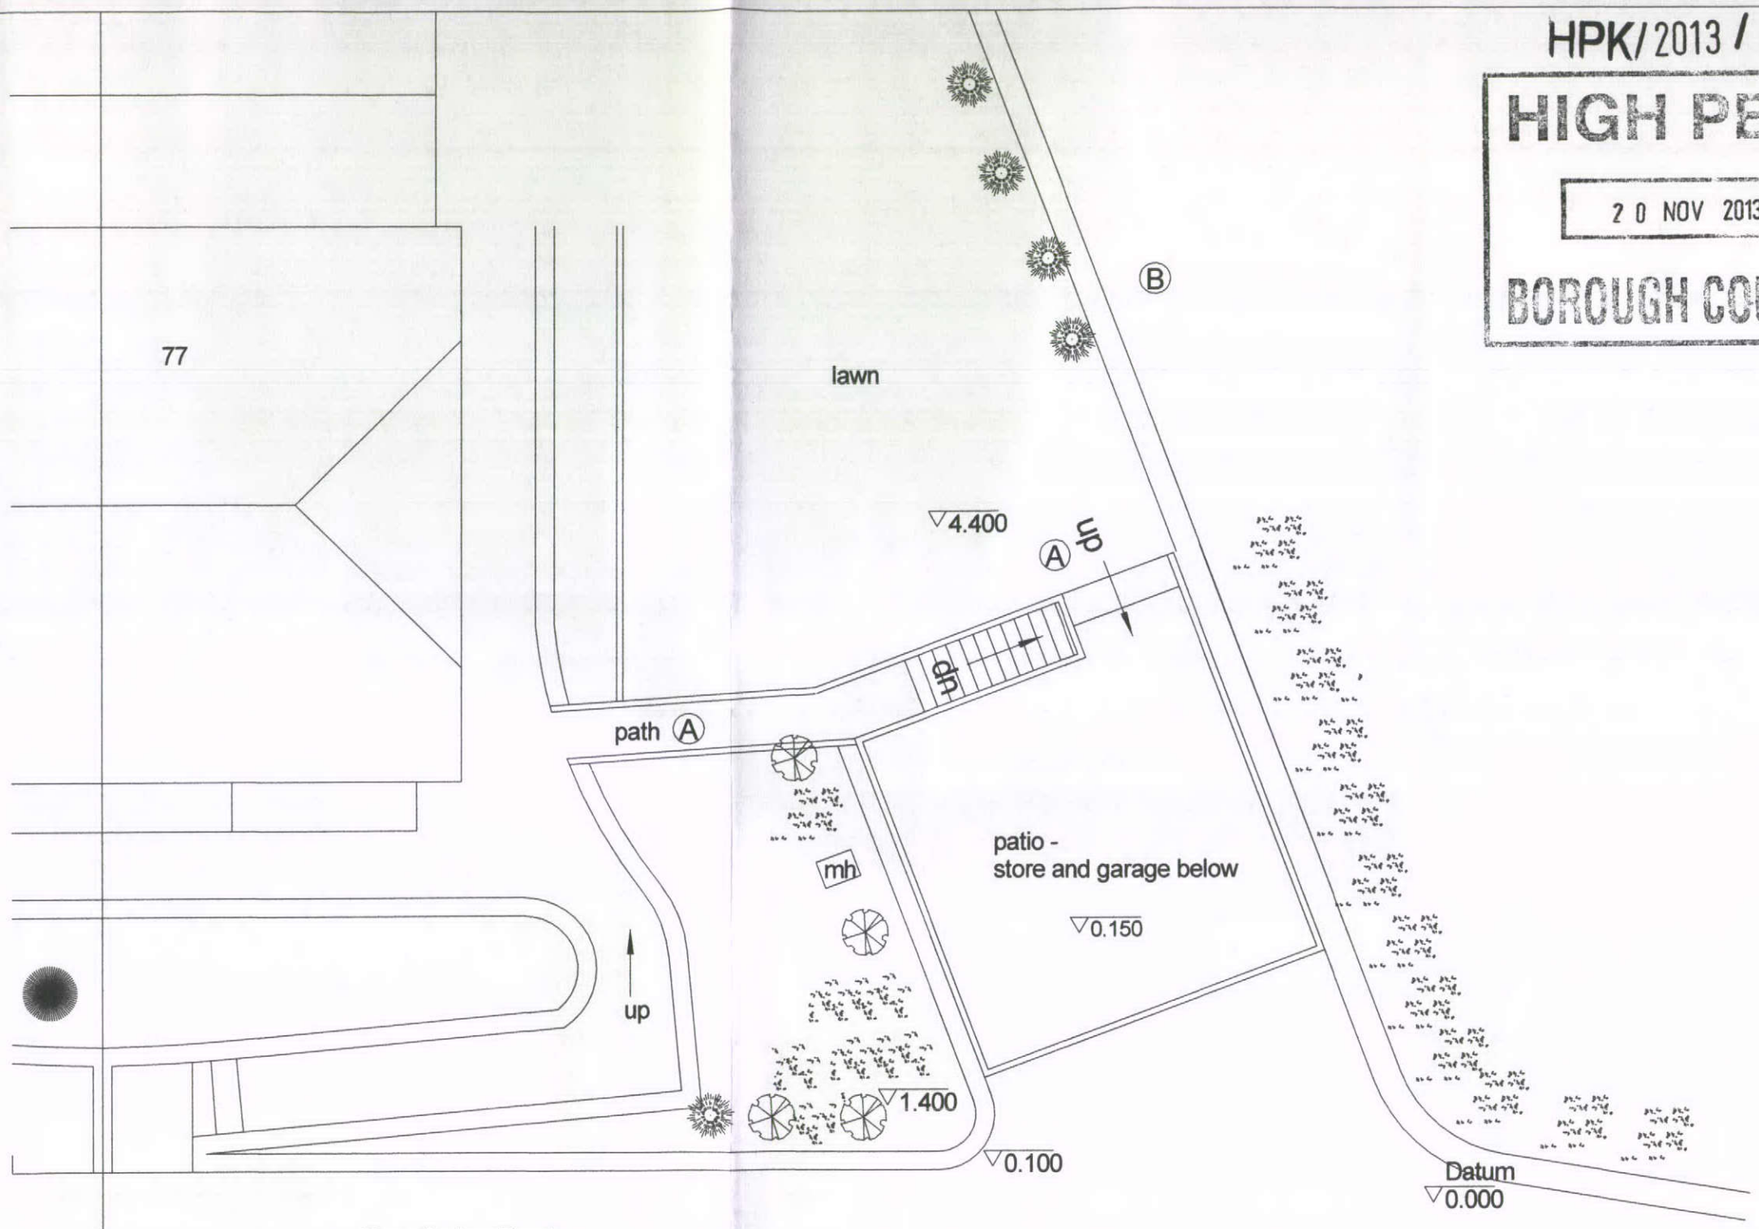

Rev	Details	Date
B	Completed for 2nd App	6.11.13
A	Completed for planning	14.6.13

PROPOSED GARAGE & STORE
AT 77 CORBAR ROAD, BUXTON,
FOR MR D CHAPLIN,
PROPOSED LAYOUT.

Trevor Gilman Design
7, Athelstane Terrace, 7, Manchester Road, Buxton,
Derbyshire SK17 6SE
07773 381824 gilmantrevor@gmail.com

Scale 1/100

28.5.13

Drg No CHAPLIN 022

Rev B