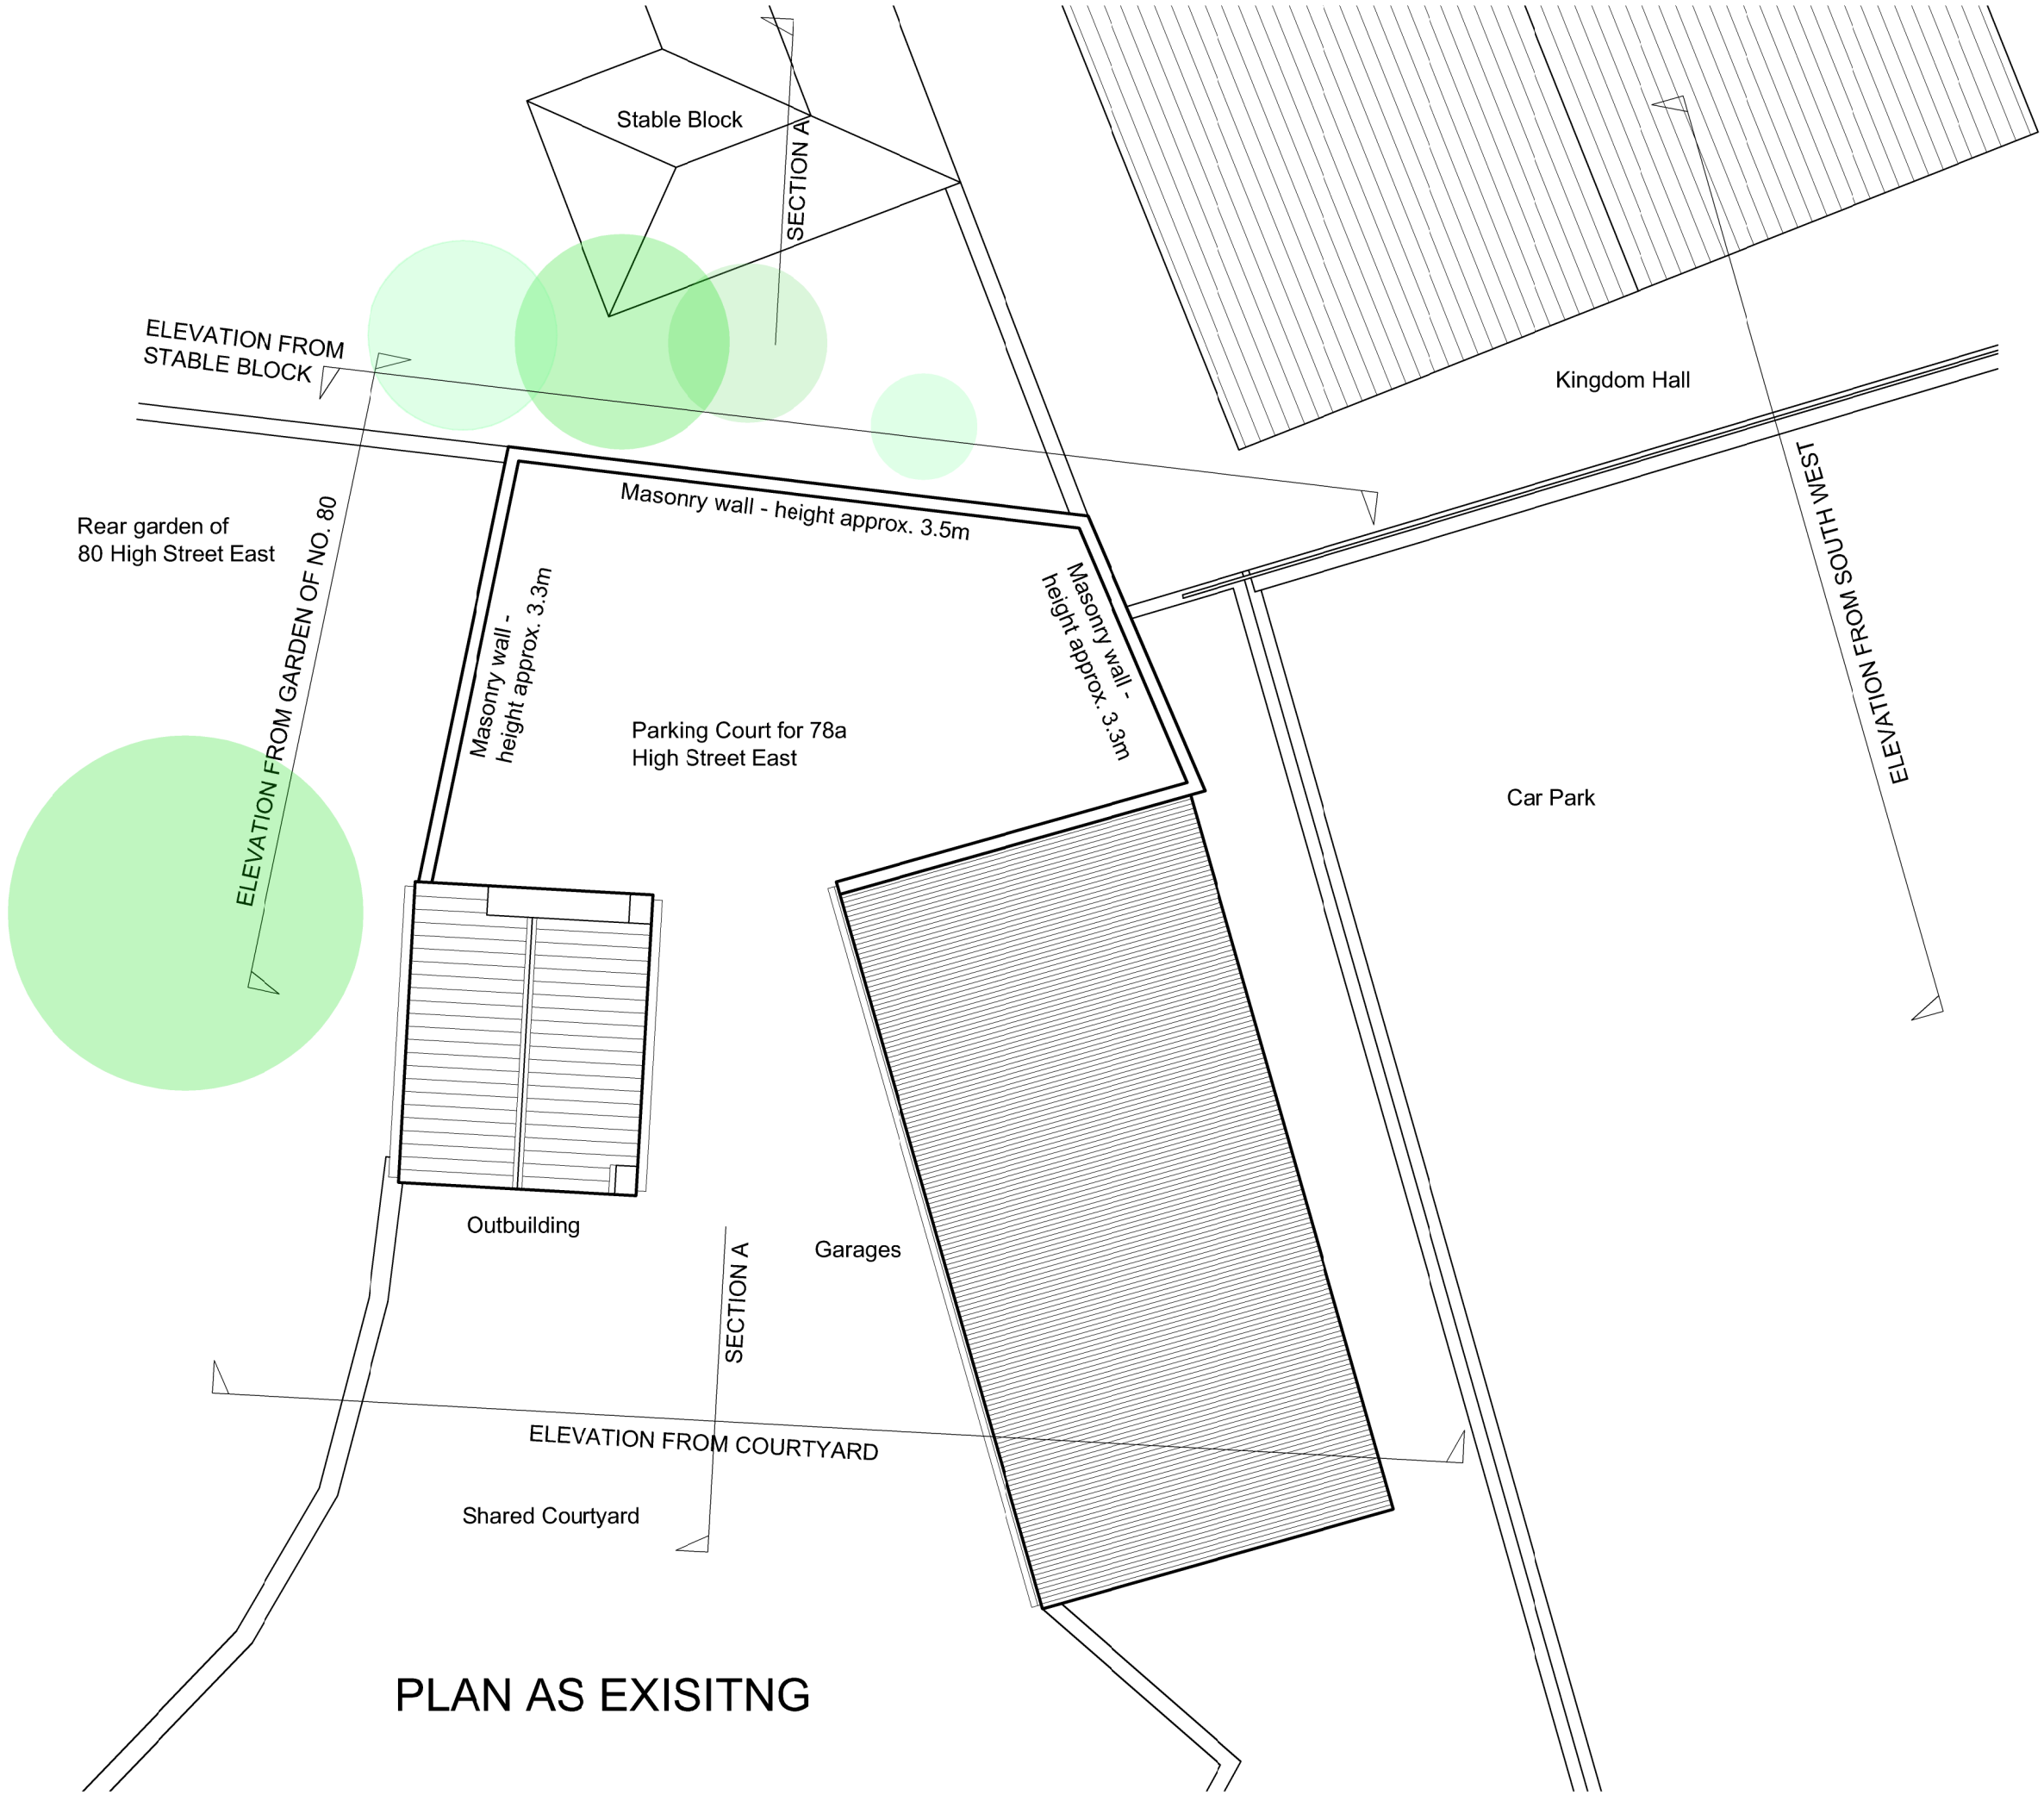

All dimensions to be verified on site by Main Contractor before the start of any shop drawings or work whatsoever either on their own behalf or that of sub-contractors.

Report any discrepancies to the Contract Administrator at once.

This drawing is to be read with all relevant Architect's and Engineer's drawings and other relevant information.

© Ingleton Wood LLP

LEGEND: DO NOT SCALE

0m 4m

Revision:	Date:	Description:	Drw:	Chk:
A	18.08.13	Elevation note added. Issued to Client	ALH	ALH
-	26.09.13	Issued for Planning	ALH	ALH
-	18.08.13	Issued to Client	ALH	ALH

Project:
Garage at 78a High Street East
Glossop

Drawing Title:
Plan As Existing

Client:
Mr and Mrs Shackleton

Drawn:	Checked:	Date:	Scale:	Paper Size:
ALH	PS	18.08.13	1:100	A4

Job No.:	Dwg No.:	Stage:	Revision:
00000	101	Planning	-