HPK/2013/0144
HIGH PEAK
20 NOV 2013
BOROUGH COUNCIL

Elevation from car park

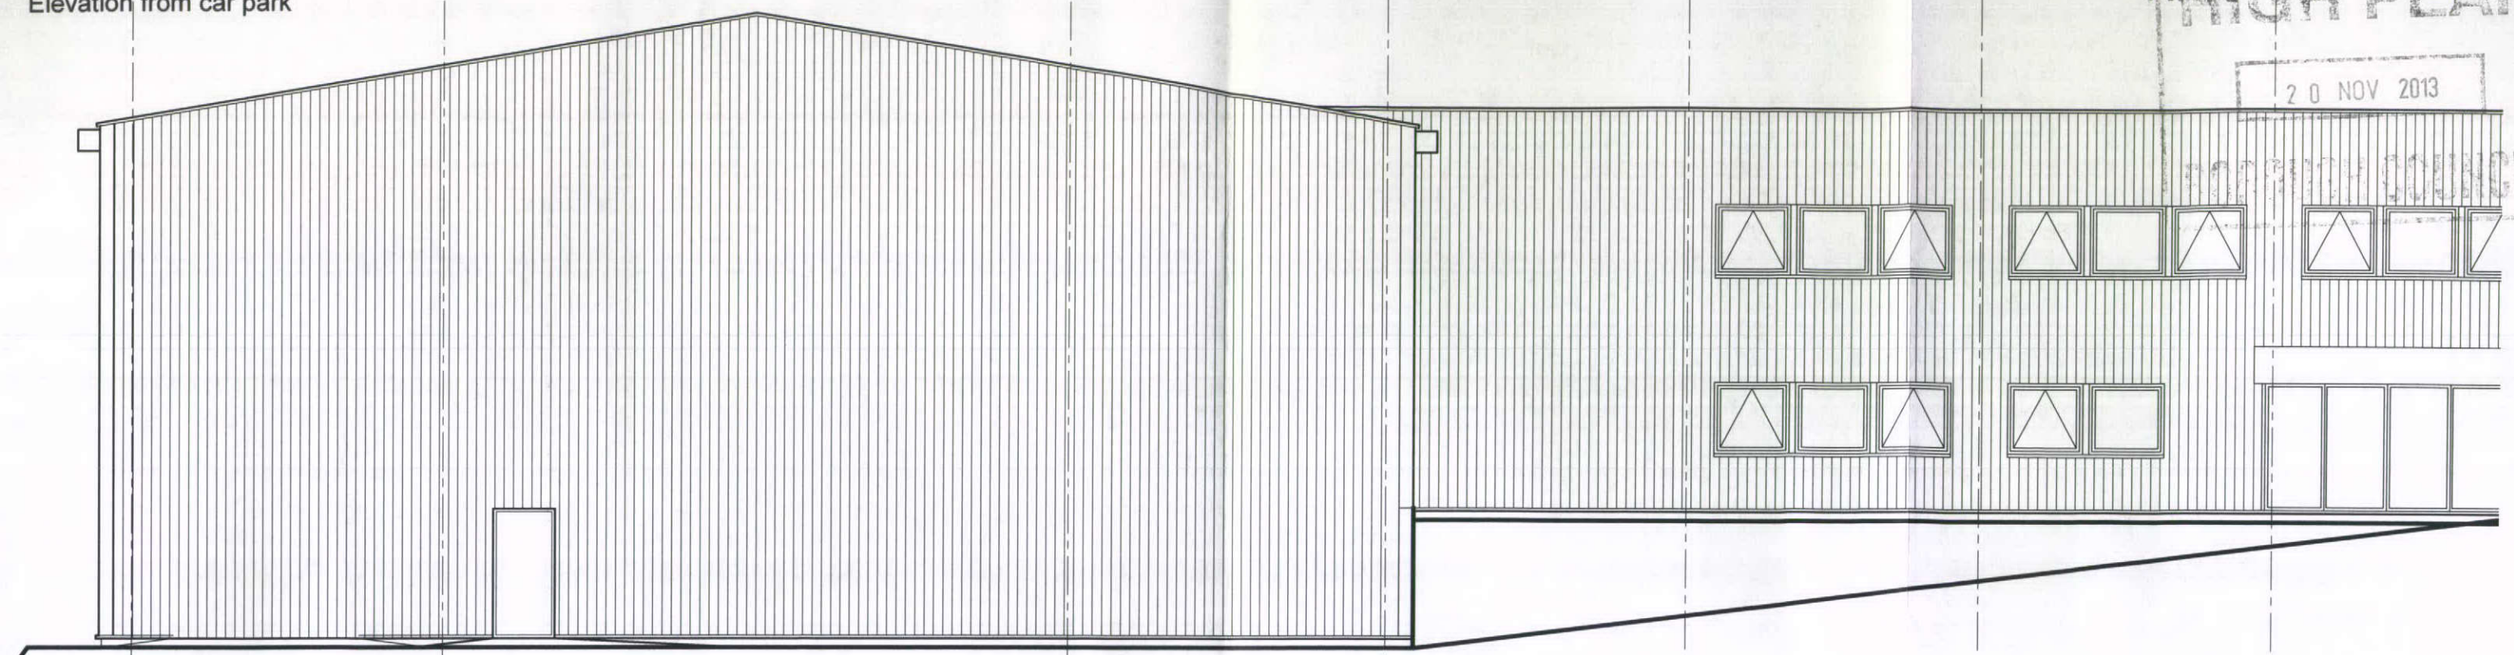

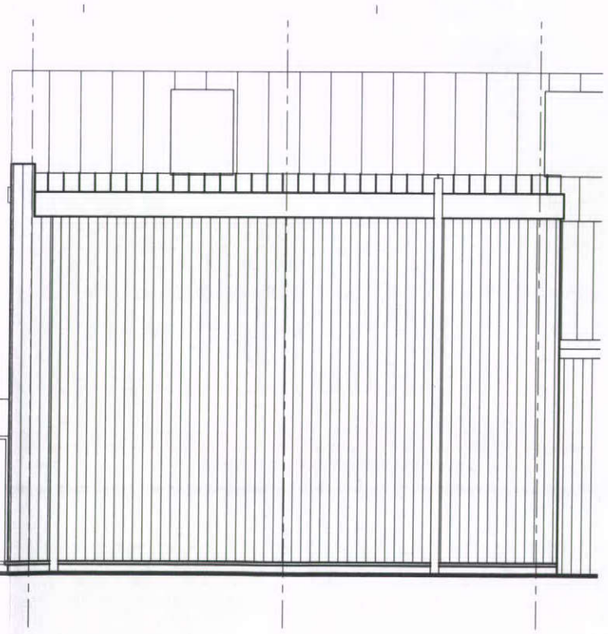

Side elevation

General Specification:

Roof: Composite insulated panels. Existing pressed metal gutters to match existing size colour merlin grey 18 B 25and new cladding with 100mm rwp colour light grey
Walls: Composite insulated panels to comply with Building regulations thermal insulation, Colour light grey 00 A 05 with blue trims
Personnel door: Solid core door painted to match cladding

A.Cooper Construction Illustrator 91 Castlewood Road, Kersal Vale, Salford M7 3QW Tel.: 07544 841 244	Client Primopost Ltd.	Job Title New Extension 1 Staden Park Staden Lane Business Park Staden Lane, Buxton SK 17 9 RZ	Drawing Title Existing elevations from car park and side elevation Elevations sheet 2	Scale 1:100 @ A3 Job No: M01219 / Drawing No: 05 / Rev.: –