HPK/2013/0144
HIGH PEAK
20 NOV 2013
BOROUGH COUNCIL

Existing building

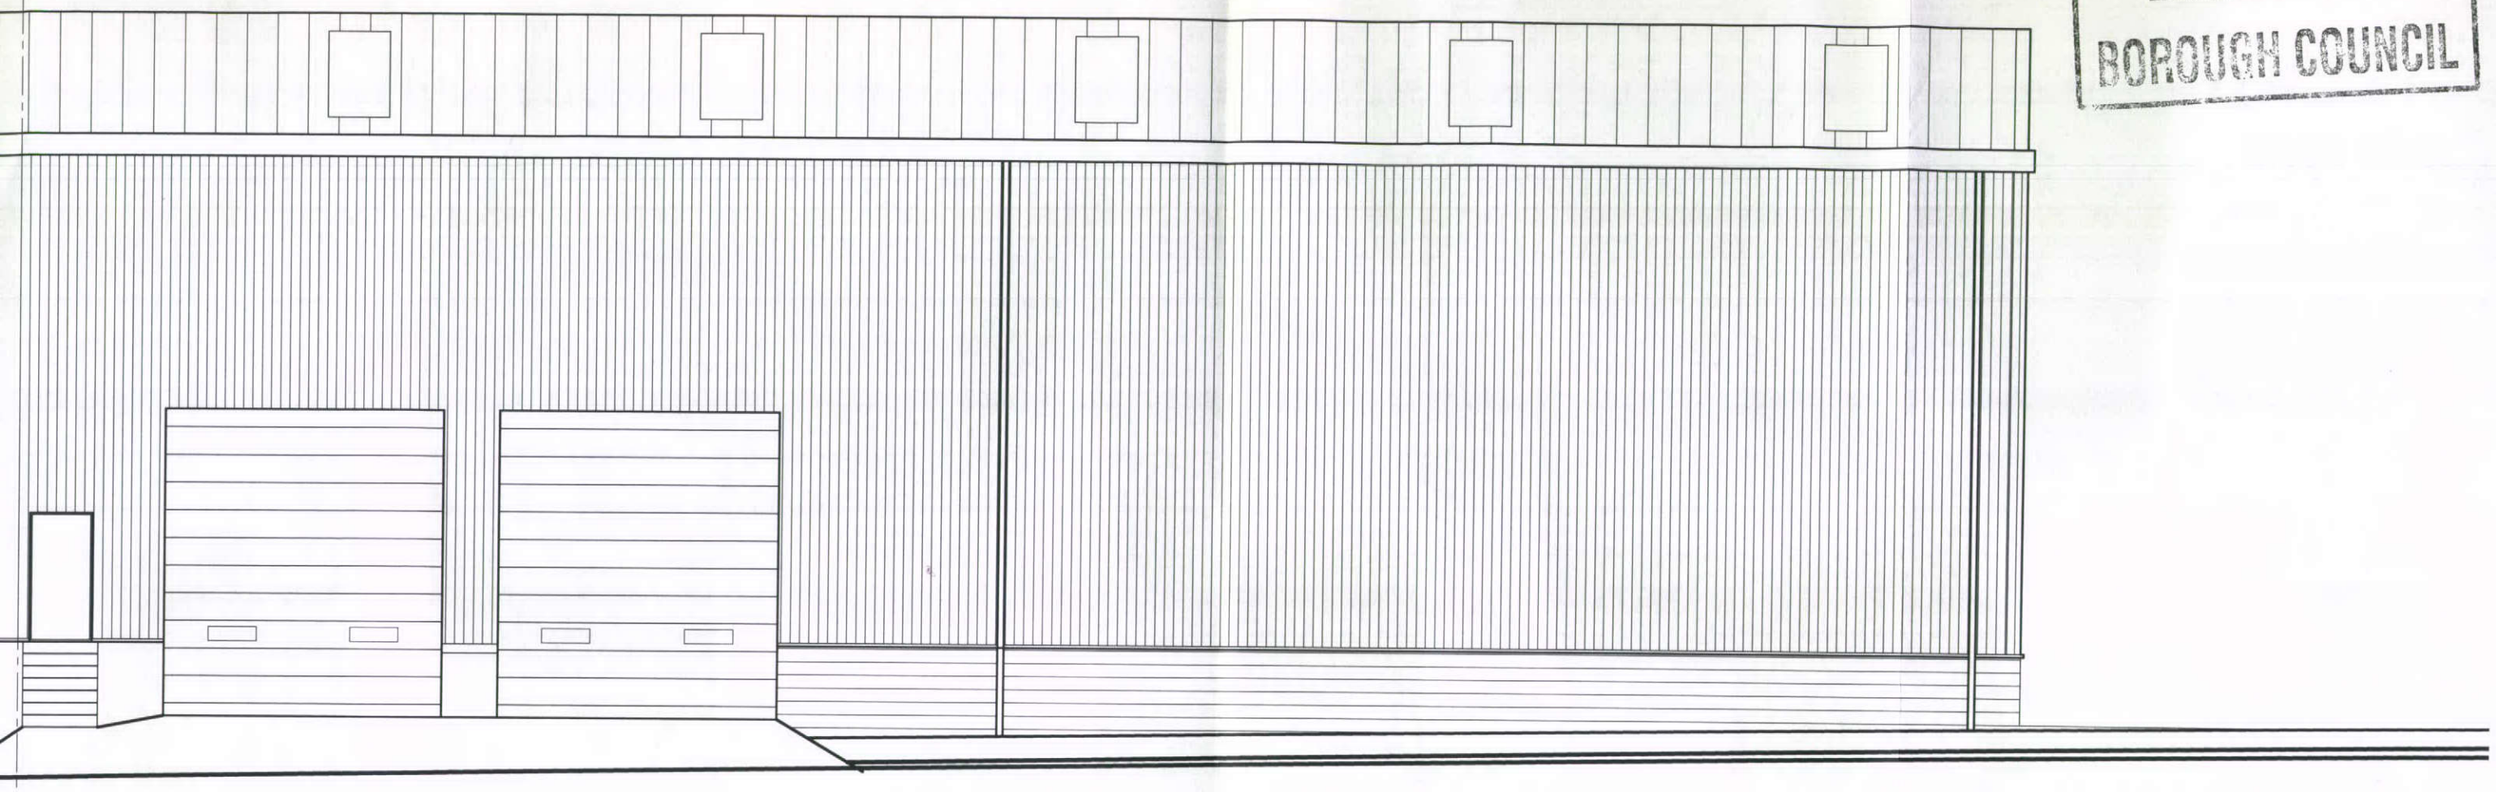

General Specification:

Roof: Composite insulated panels. Existing pressed metal gutters to match existing size colour merlin grey 18 B 25and new cladding with 100mm rwp colour light grey
Walls: Composite insulated panels to comply with Building regulations thermal insulation, Colour light grey 00 A 05 with blue trims
External Doors to loading bay: Electrically operated up and over insulated doors, 2 no., Structural opening 2 no. 4000 x 4500mm. Allow for insulated lining to all openings. Colour: Light grey 00 A 05
Signage: Back lit signage to detail

A.Cooper Construction Illustrator
91 Castlewood Road, Kersal Vale,
Salford M7 3QW
Tel.: 07544 841 244

Client	Job Title	Drawing Title	Scale
Primopost Ltd.	New Extension 1 Staden Park Staden Lane Business Park Staden Lane, Buxton SK 17 9 RZ	Existing road elevation from roadway Elevations sheet 1	1:100 @ A3

Job No	Drawing No	Rev.
M01219	04	–