1:500 site plan.

current situation

xx Fencing

HPK/2013/0641
HIGH PEAK
21 NOV 2013

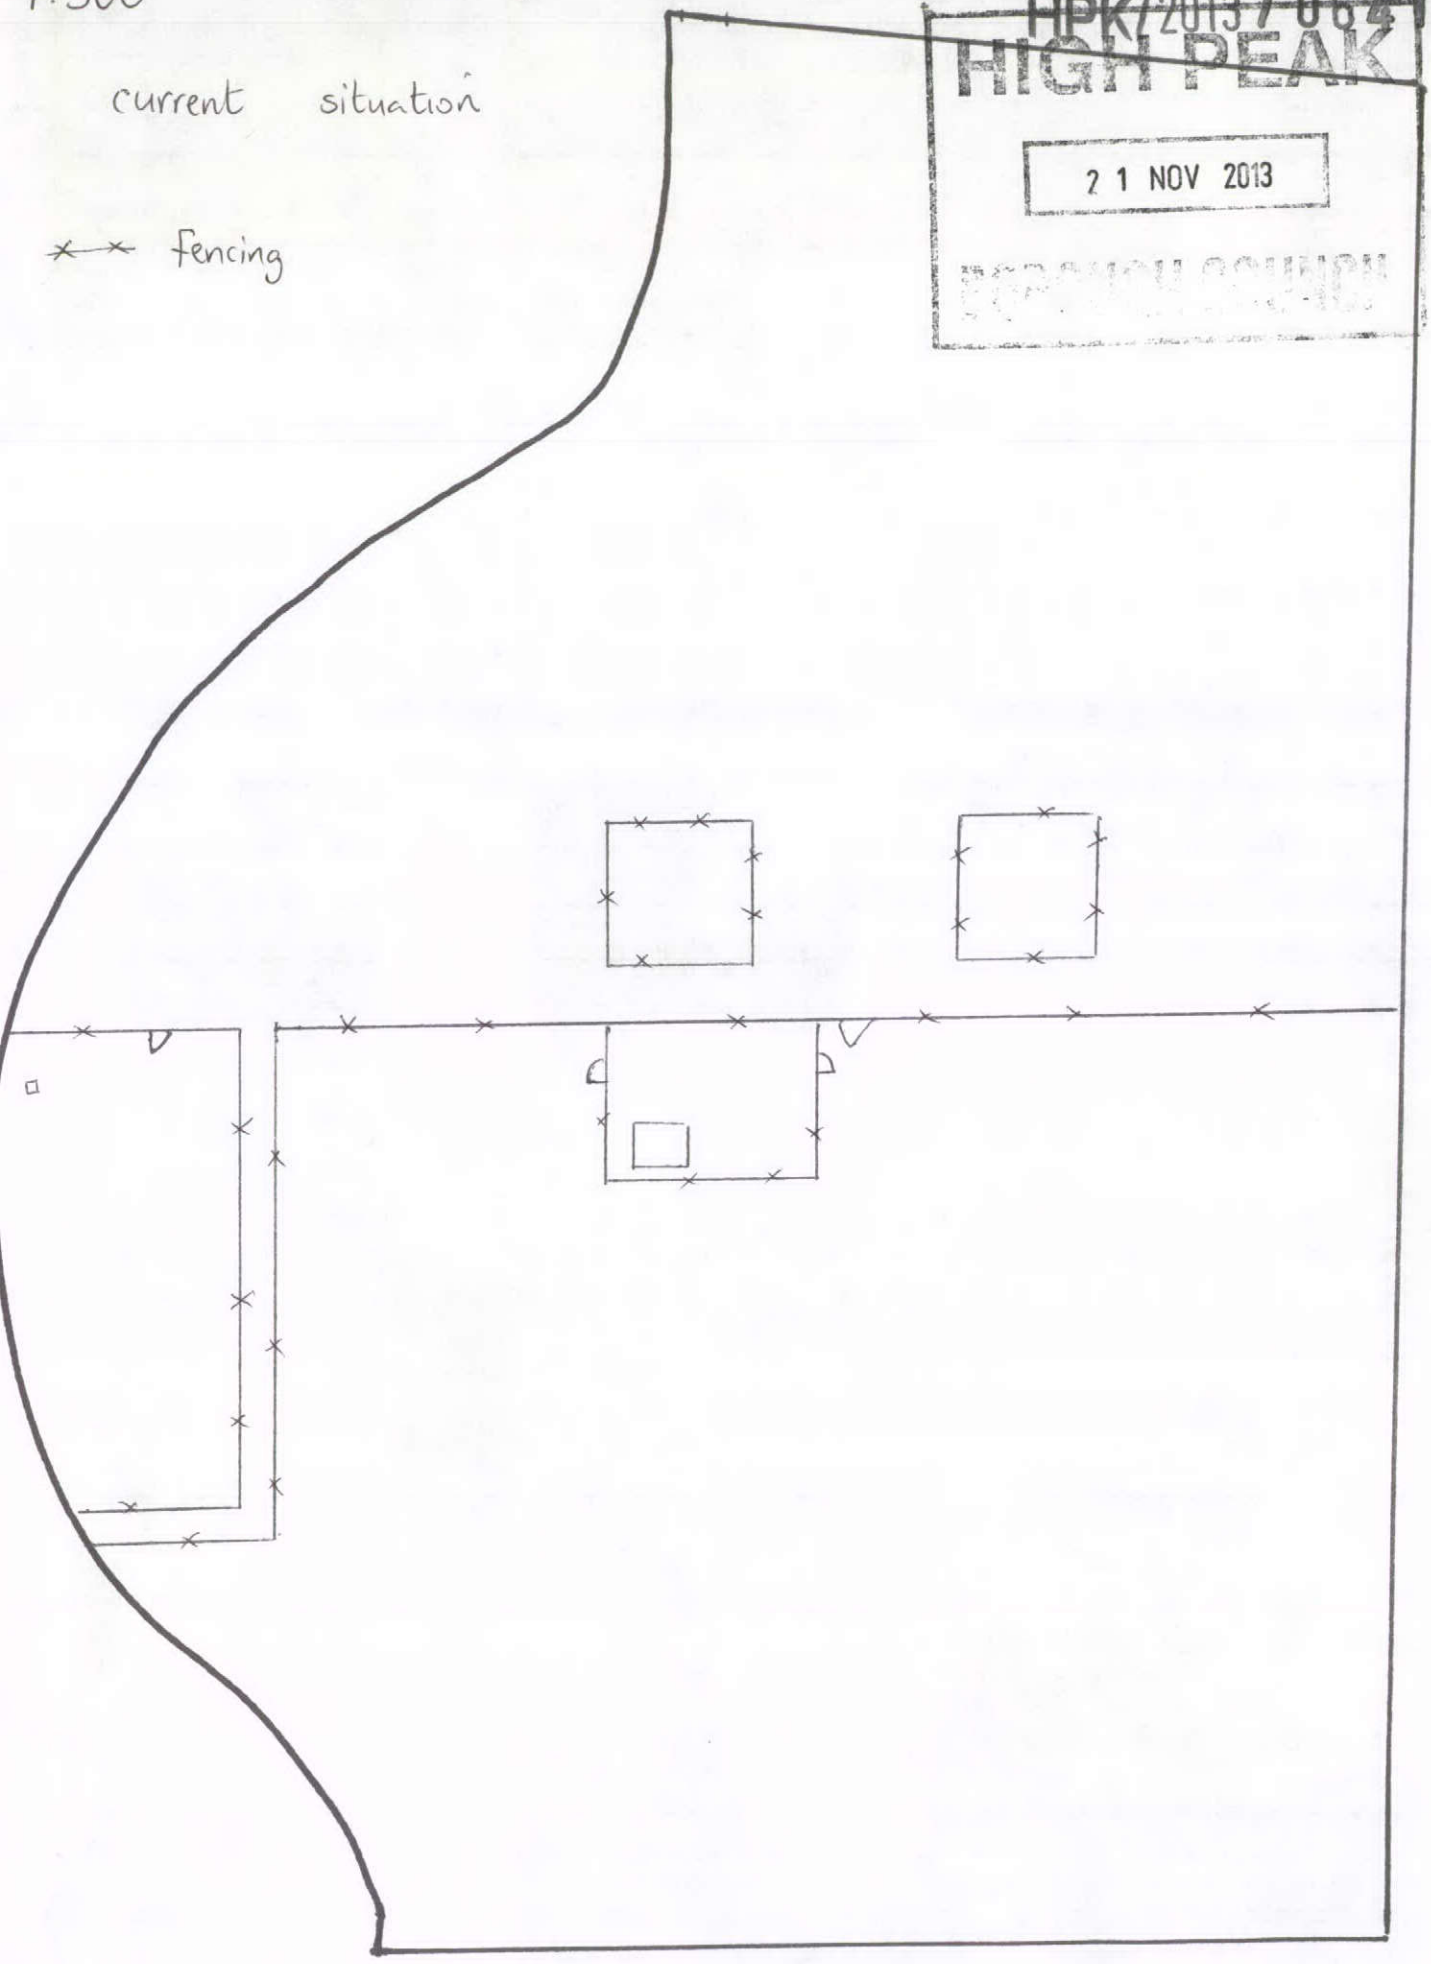

Drg. 10