All dimensions shall be verified by the contractor on site prior to work commencing.
Do not scale from this drawing. Only work to written dimensions

This drawing is the property of R. Sheard and copyright is reserved by him. The drawing is not to be copied or disclosed by or to any unauthorised persons without prior written consent.

HPK/2013/0645
PEAK
18 NOV 2013
BOROUGH COUNCIL

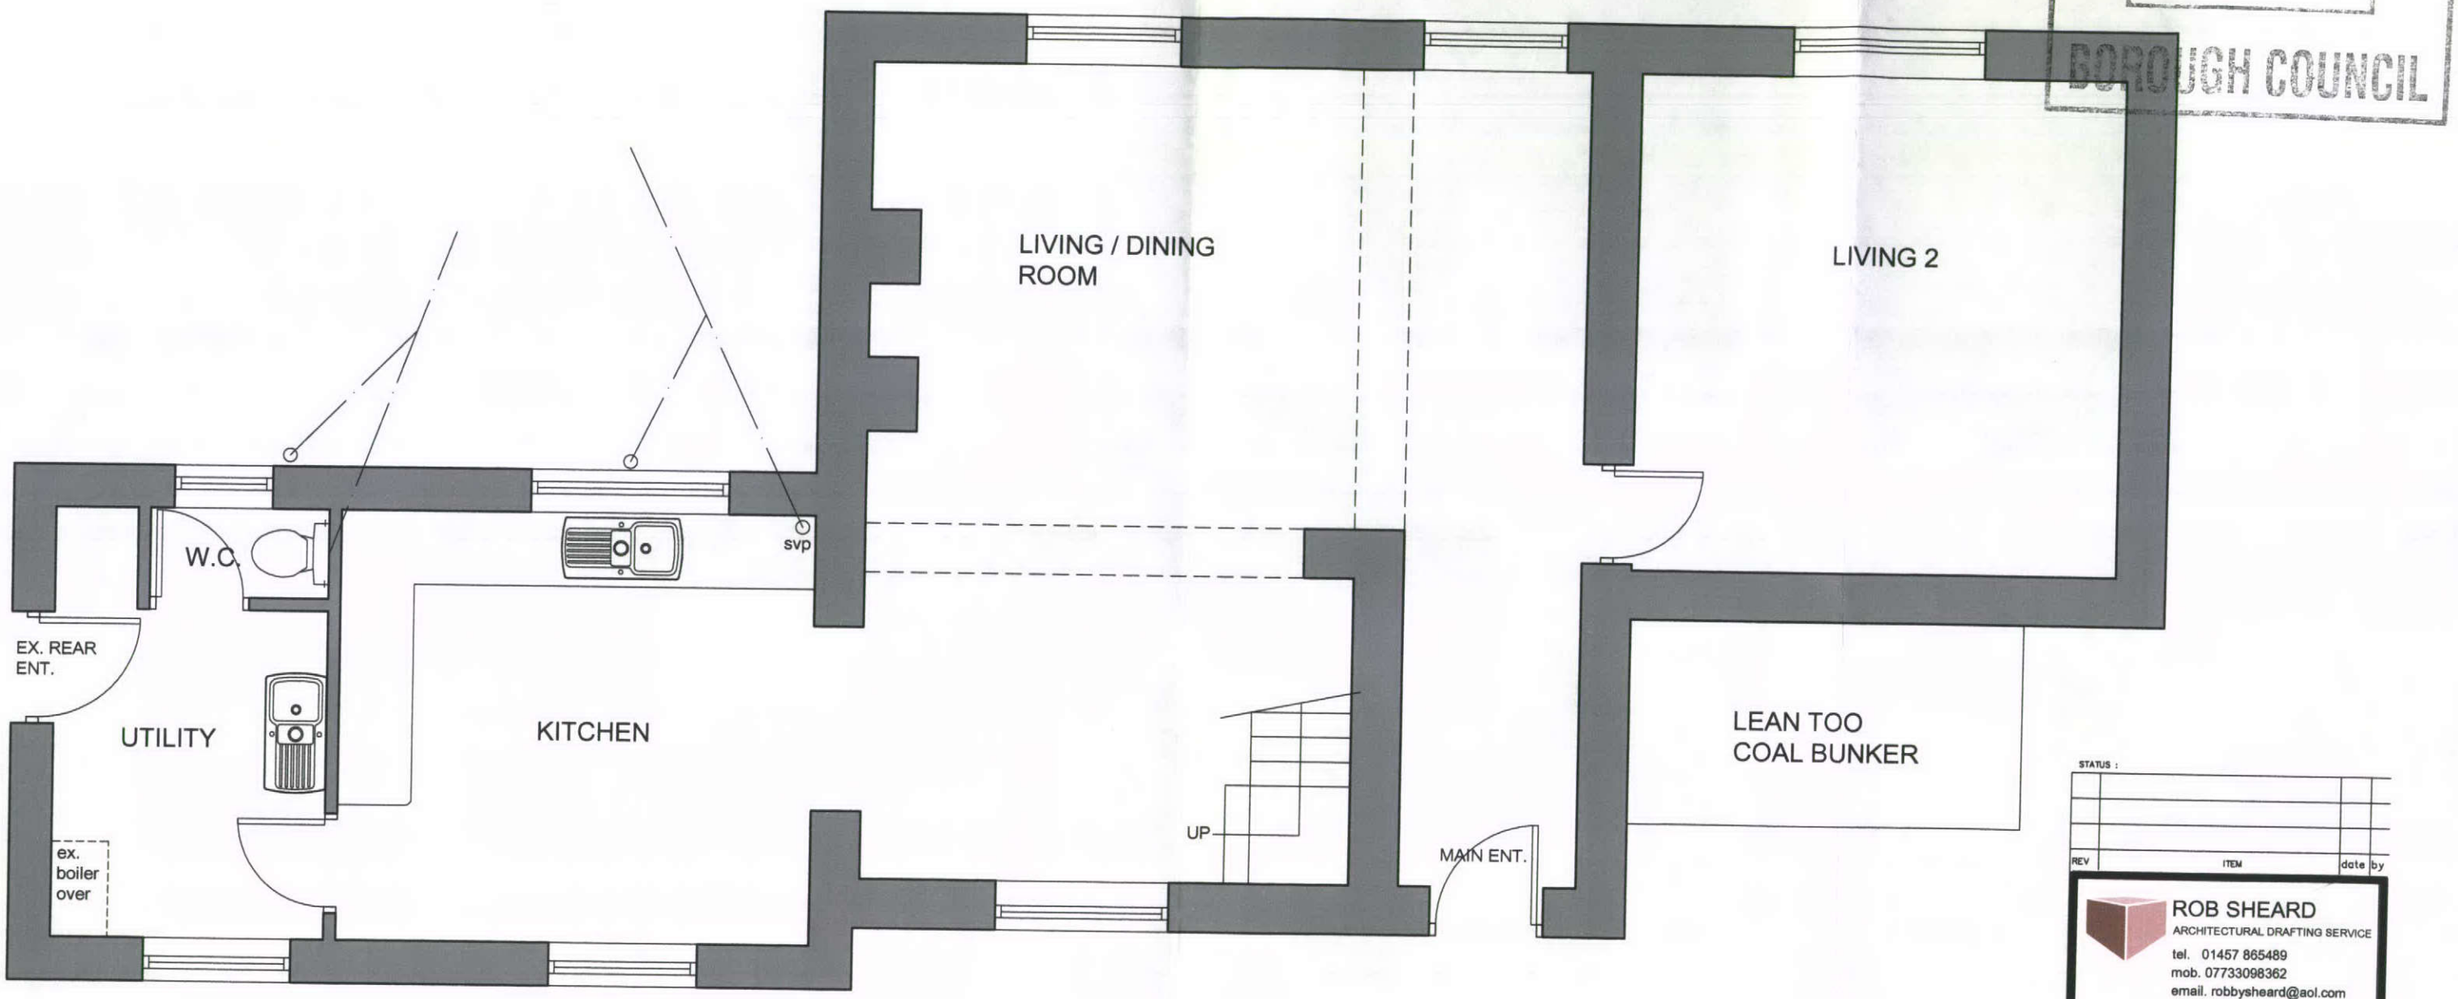

EXISTING GROUND FLOOR PLAN

STATUS :

REV	ITEM	date	by

ROB SHEARD
ARCHITECTURAL DRAFTING SERVICE
tel. 01457 865489
mob. 07733098362
email. robbysheard@aol.com

Client: Mr & Mrs Moloney
Bankfield Farm
Boggard Lane
Charlesworth
SK13 5HL

Project :
Proposed New Dining/
Sun Room

Title: EXISTING PLANS

Scale:	1:50	Drawn by: RS
Date:	Nov 2013	Checked by:
Drawing no: RS10/2013 L-OO2		Revision: