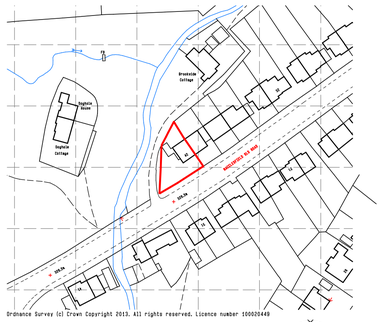

SITE LOCATION PLAN 1:1250

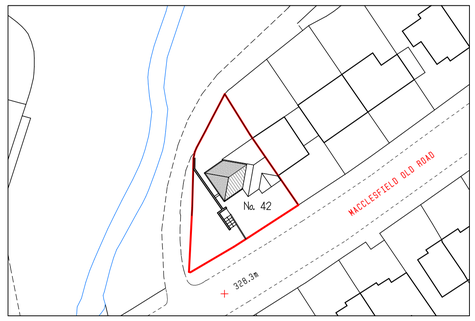

BLOCK PLAN 1:500

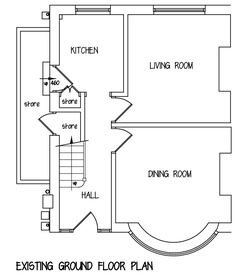

EXISTING GROUND FLOOR PLAN



EXISTING FRONT ELEVATION

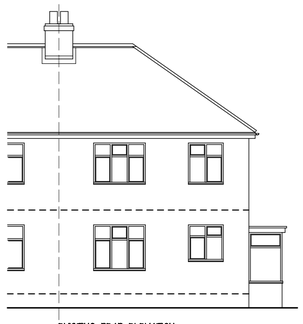

EXISTING REAR ELEVATION



EXISTING SIDE ELEVATION

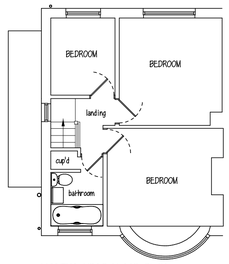

EXISTING FIRST FLOOR PLAN



PROPOSED FRONT ELEVATION

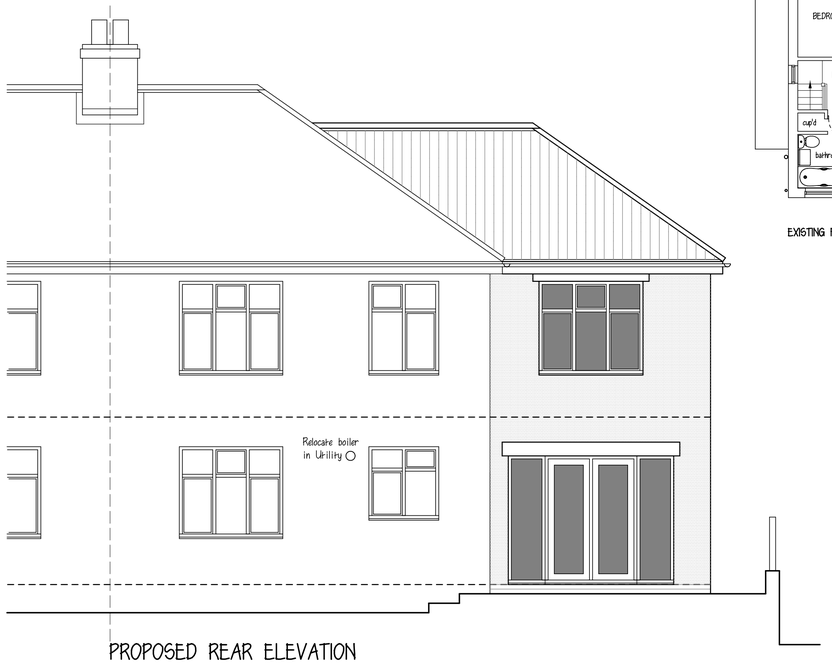

PROPOSED REAR ELEVATION



PROPOSED SIDE ELEVATION

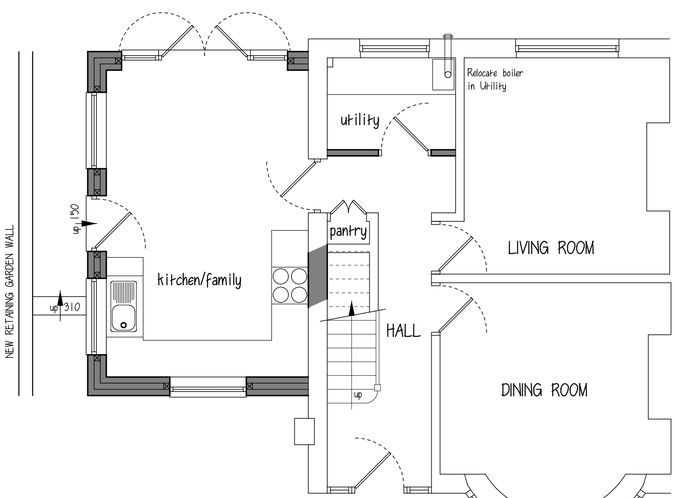

PROPOSED GROUND FLOOR PLAN

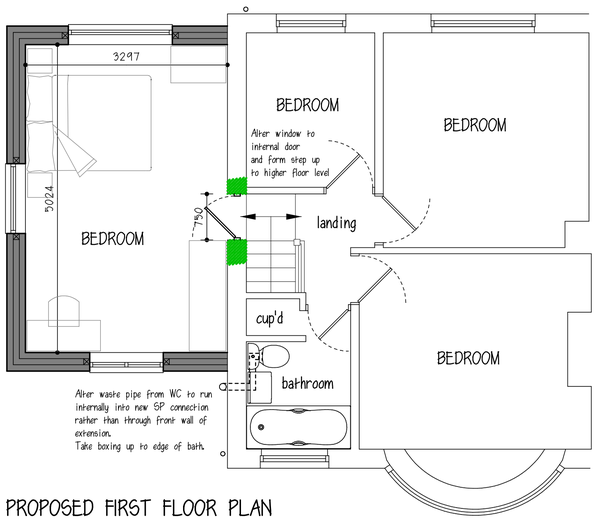

PROPOSED FIRST FLOOR PLAN

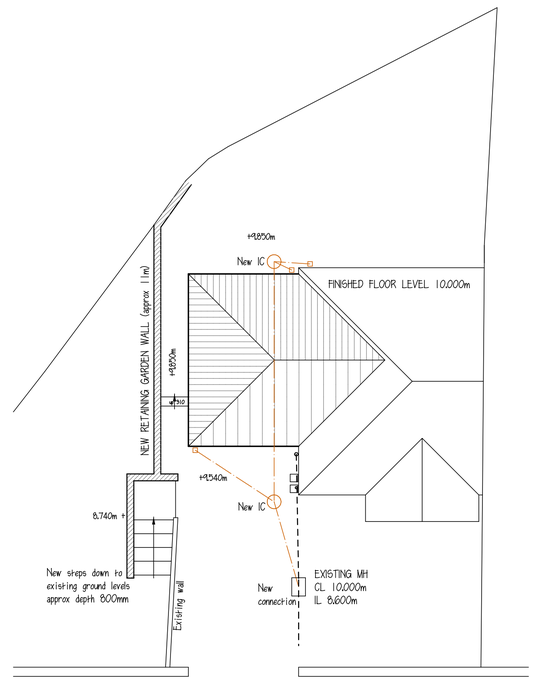

PROPOSED SITE LAYOUT 1:100

A	Accurate first floor plan survey added and client amendments included	02/10/2013
B	First floor window heights shown consistent with existing, position of Utility door altered	25/10/2013
REVISIONS		DATE

CLIENT MR. P. & MRS. B. MILWAY

ADDRESS 42 MACCLESFIELD OLD ROAD BUXTON

PROJECT PROPOSED EXTENSION and ALTERATIONS

DRAWING SURVEY & REVISED SCHEME DESIGN

SCALE 1:50 / 1:100 / 1:500 / 1:1250

DATE SEPTEMBER 2013

DWG No. PA/13-002 SK 81 02 B

PILKINGTON ARCHITECTURE
SUITE 11
GENESIS BUSINESS CENTRE
ALFRETON
DERBYSHIRE
DE55 7DQ
Tel : 01773 522456
jon@pilkington-architecture.co.uk

This drawing is copyright.
Contractors must check all dimensions on site, working only from grid & figure dimensions.
Discrepancies must be reported to the designer before work is done.