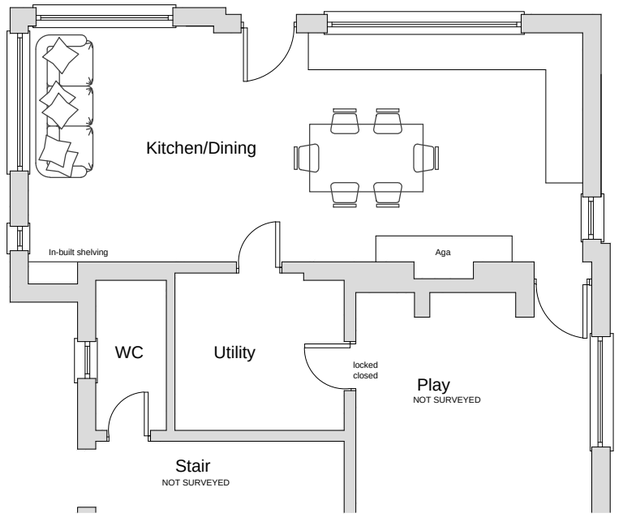

EXISTING GROUND FLOOR PLAN 1:100

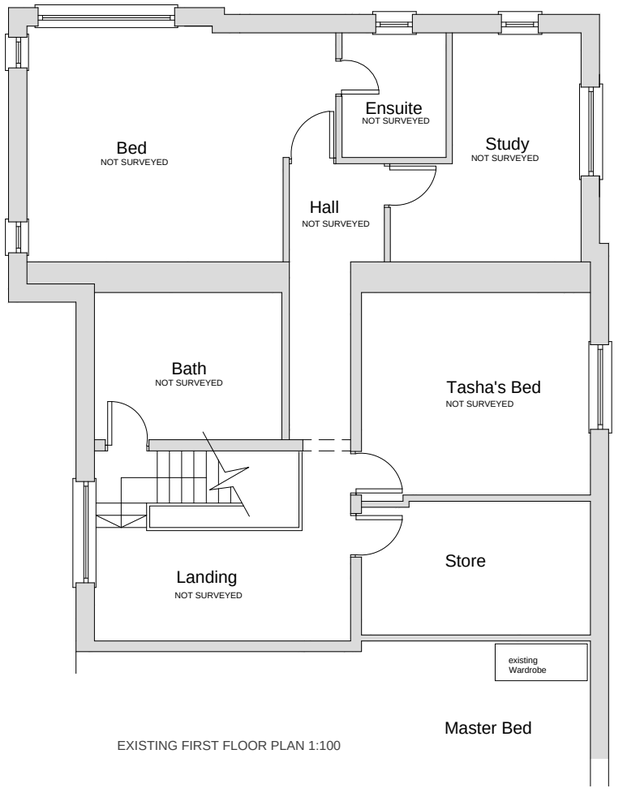

EXISTING FIRST FLOOR PLAN 1:100

notes

1. DO NOT SCALE FROM THIS DRAWING - USED FIGURED DIMENSIONS ONLY

2. TO BE READ IN CONJUNCTION WITH ALL OTHER CONSULTANTS DRAWING, REPORT ANY DISCREPANCIES BEFORE AFFECTED WORK COMMENCES

3. ALL SETTING OUT DIMENSIONS TO BE CHECKED ON SITE BY CONTRACTOR BEFORE WORK COMMENCES

N

rev. description

client: Mr & Mrs Clark

project: EXTENSION & ALTERATIONS
Roquebrun, Reservoir Road
Whaley Bridge

drawing title: EXISTING FLOOR PLANS

drawing number: SW016-PL003

revision: –

drawing status: Preliminary

scale: 1:100 @A3

date: Aug 2013

drawn by: CW

checked by: JS

StoleWide Limited
Architects & Designers
Old Town, 6 Kingsway, Hyde, Cheshire
Hyde Park, Manchester SK2 6HL Tel: 0161 368 7 / 0161 368 7
e-mail: contact@stolewide.co.uk www.stolewide.co.uk
Stolewide Limited Registered in England No. 5963