

LOCATION PLAN 1:250

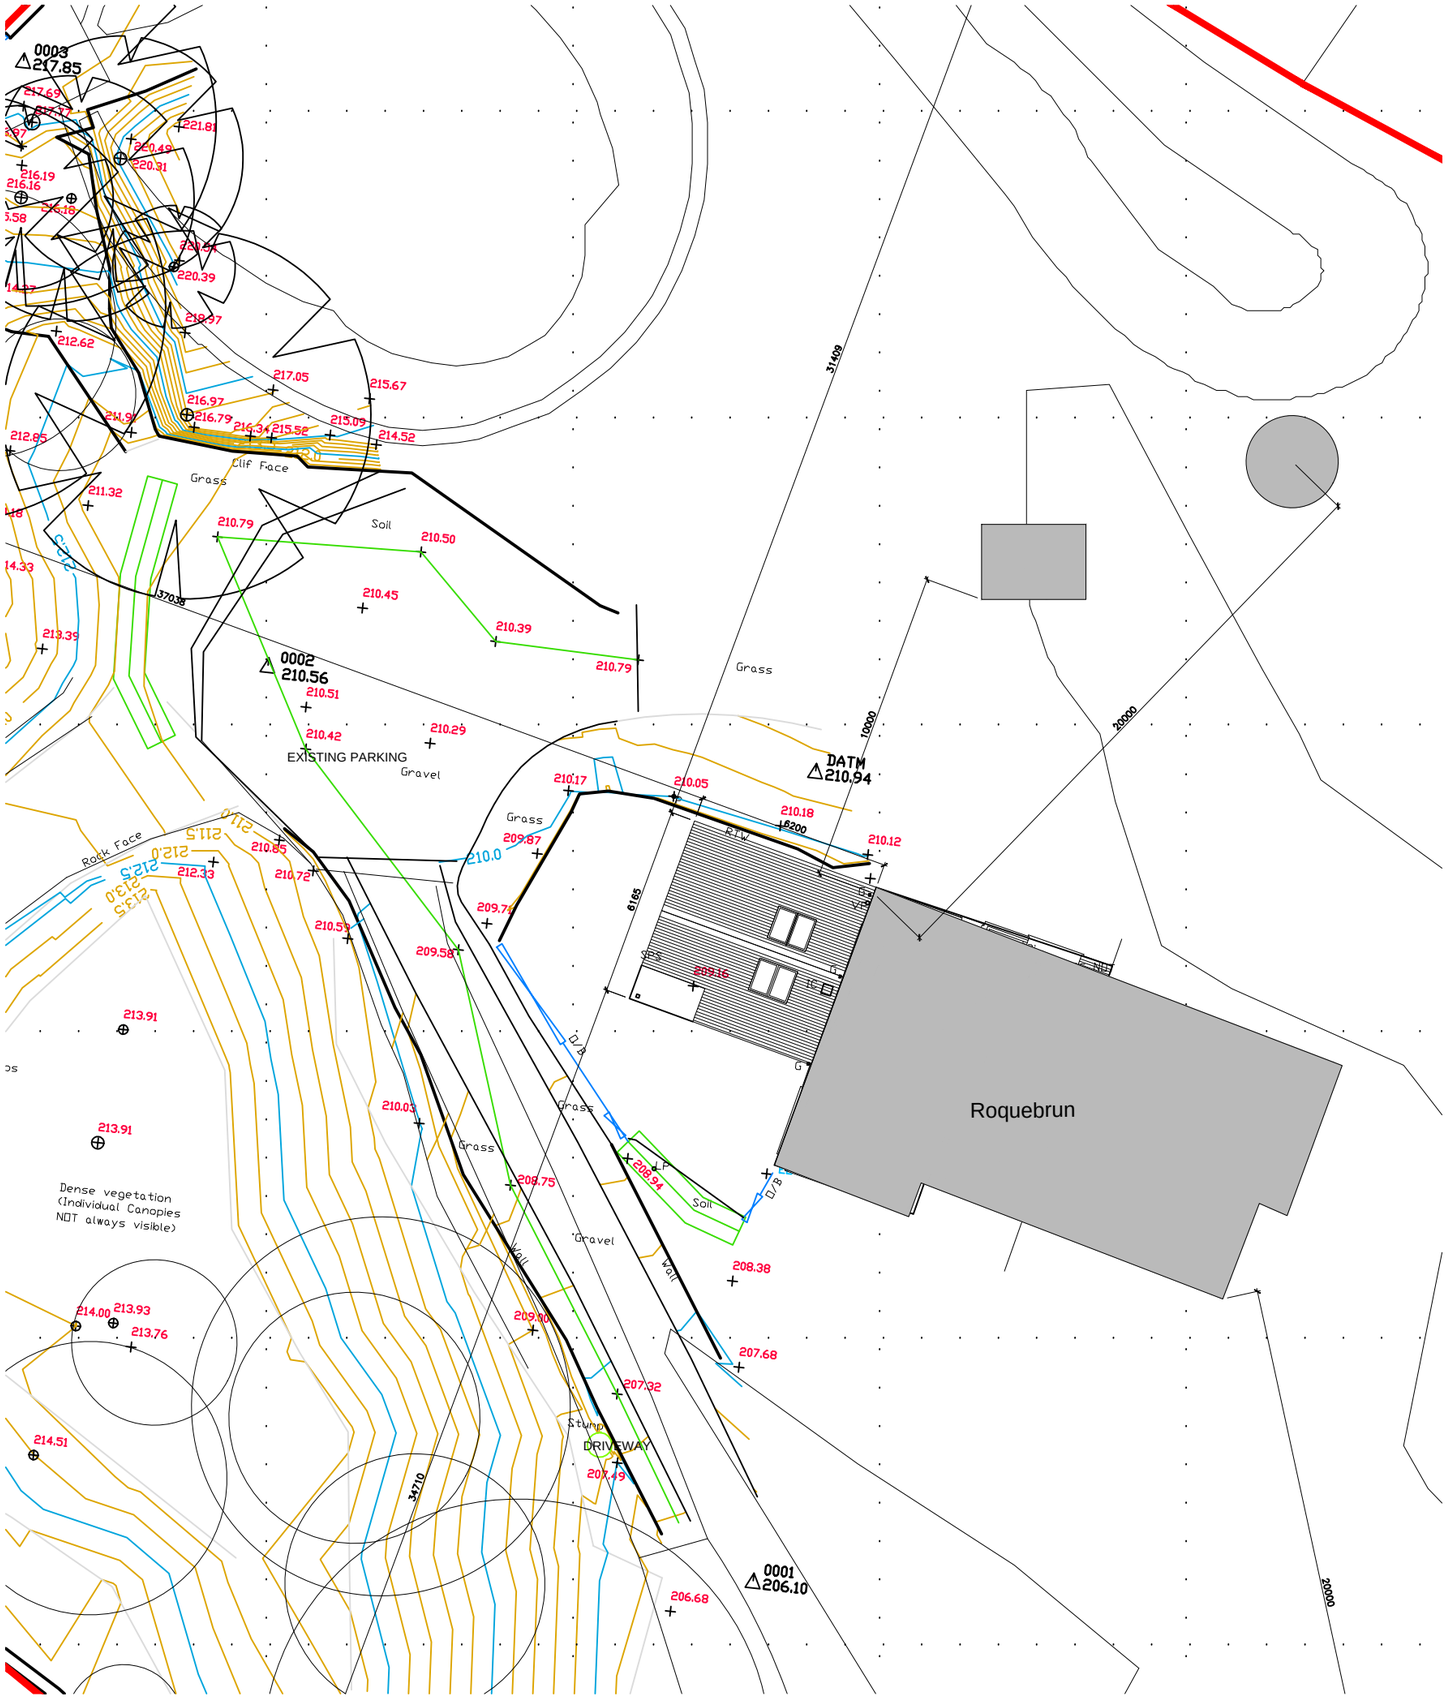

BLOCK PLAN 1:200

SW

notes

1. DO NOT SCALE FROM THIS DRAWING - USED FIGURED DIMENSIONS ONLY

2. TO BE READ IN CONJUNCTION WITH ALL OTHER CONSULTANTS DRAWING, REPORT ANY DISCREPANCIES BEFORE AFFECTED WORK COMMENCES

3. ALL SETTING OUT DIMENSIONS TO BE CHECKED ON SITE BY CONTRACTOR BEFORE WORK COMMENCES

N

rev. description

Mr & Mrs Clark

client

EXTENSION & ALTERATIONS
Roquebrun, Reservoir Road
Whaley Bridge

project

APPENDIX 1 PLAN - LOCATION & BLOCK PLAN

drawing title

SW016-PLOO1

drawing number

–

revision

Planning

drawing status

1:1250, 1:500 @A3

scale

Oct 2013

date

CW

drawn by

JS

checked by

Stokewide Limited
Architects & Designers
Unit 5, Stockport Road, Bredbury, Stockport, Cheshire SK6 2BP Tel 0161 406 7 07 7
e-mail: colin@stokewide.co.uk www.stokewide.co.uk
Chartered Building Engineers & Architectural Technologists