ROPOSED GROUND FLOOR PLAN - 1:50

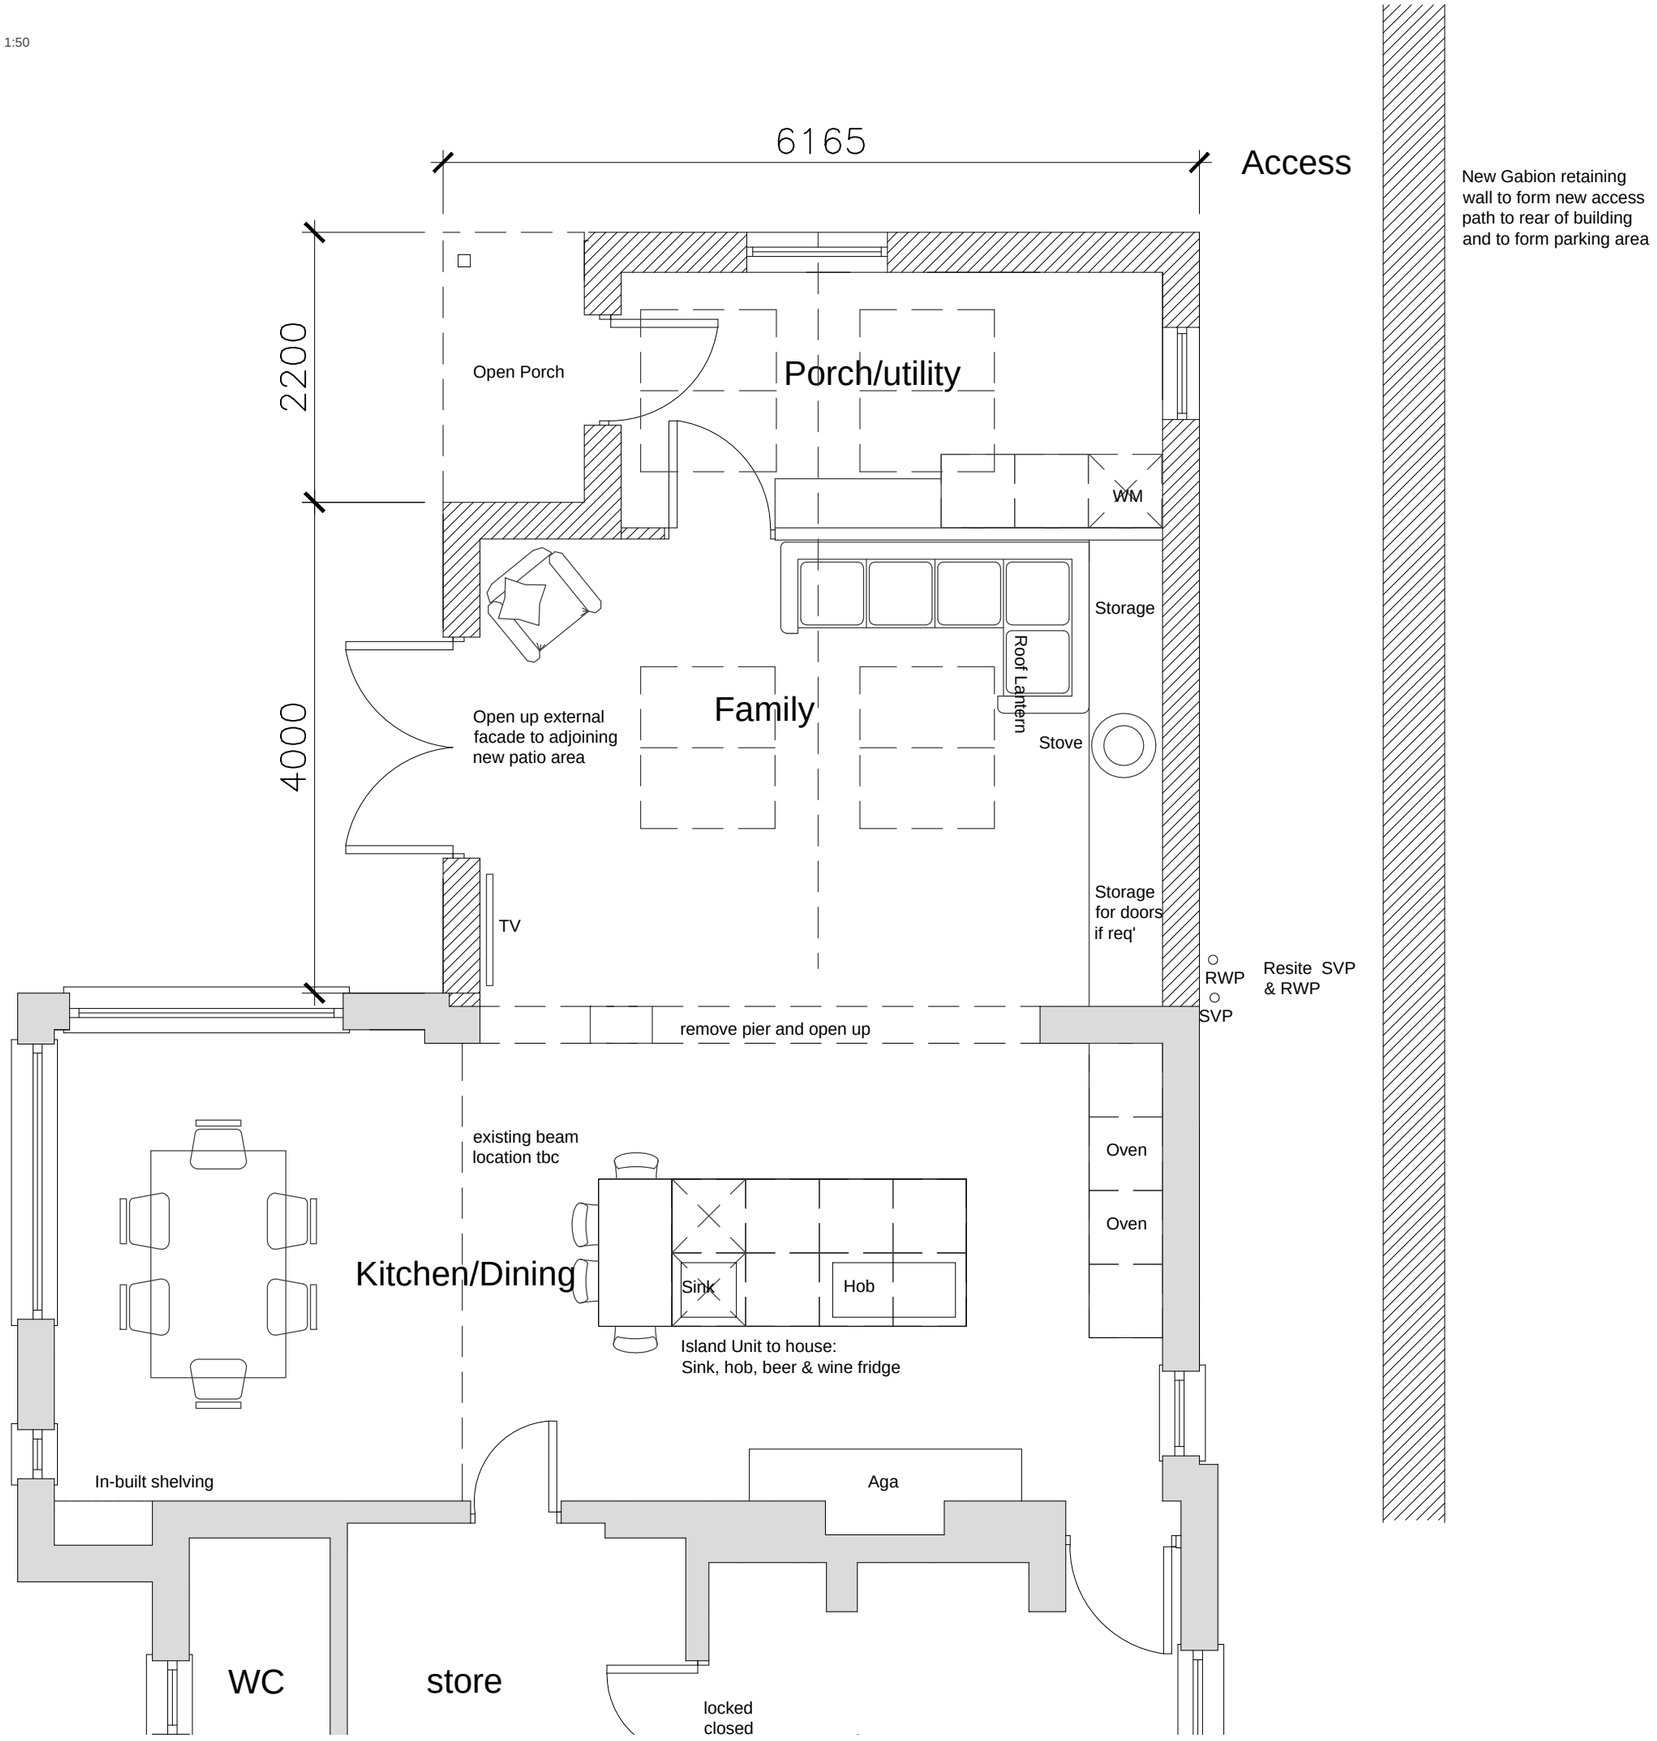

New Gabion retaining wall to form new access path to rear of building and to form parking area

SW

notes

1. DO NOT SCALE FROM THIS DRAWING - USED FIGURED DIMENSIONS ONLY

2. TO BE READ IN CONJUNCTION WITH ALL OTHER CONSULTANTS DRAWING, REPORT ANY DISCREPANCIES BEFORE AFFECTED WORK COMMENCES

3. ALL SETTING OUT DIMENSIONS TO BE CHECKED ON SITE BY CONTRACTOR BEFORE WORK COMMENCES

N

rev. description

client: Mr & Mrs Clark

project: EXTENSION & ALTERATIONS Roquebrun, Reservoir Road Whaley Bridge

drawing title: PROPOSED GROUND FLOOR PLAN

drawing number: SW016-P006

revision: –

drawing status: Preliminary

scale: 1:50 @A3

date: AUG 2013

drawn by: CW

checked by: JS

StakeWide Limited