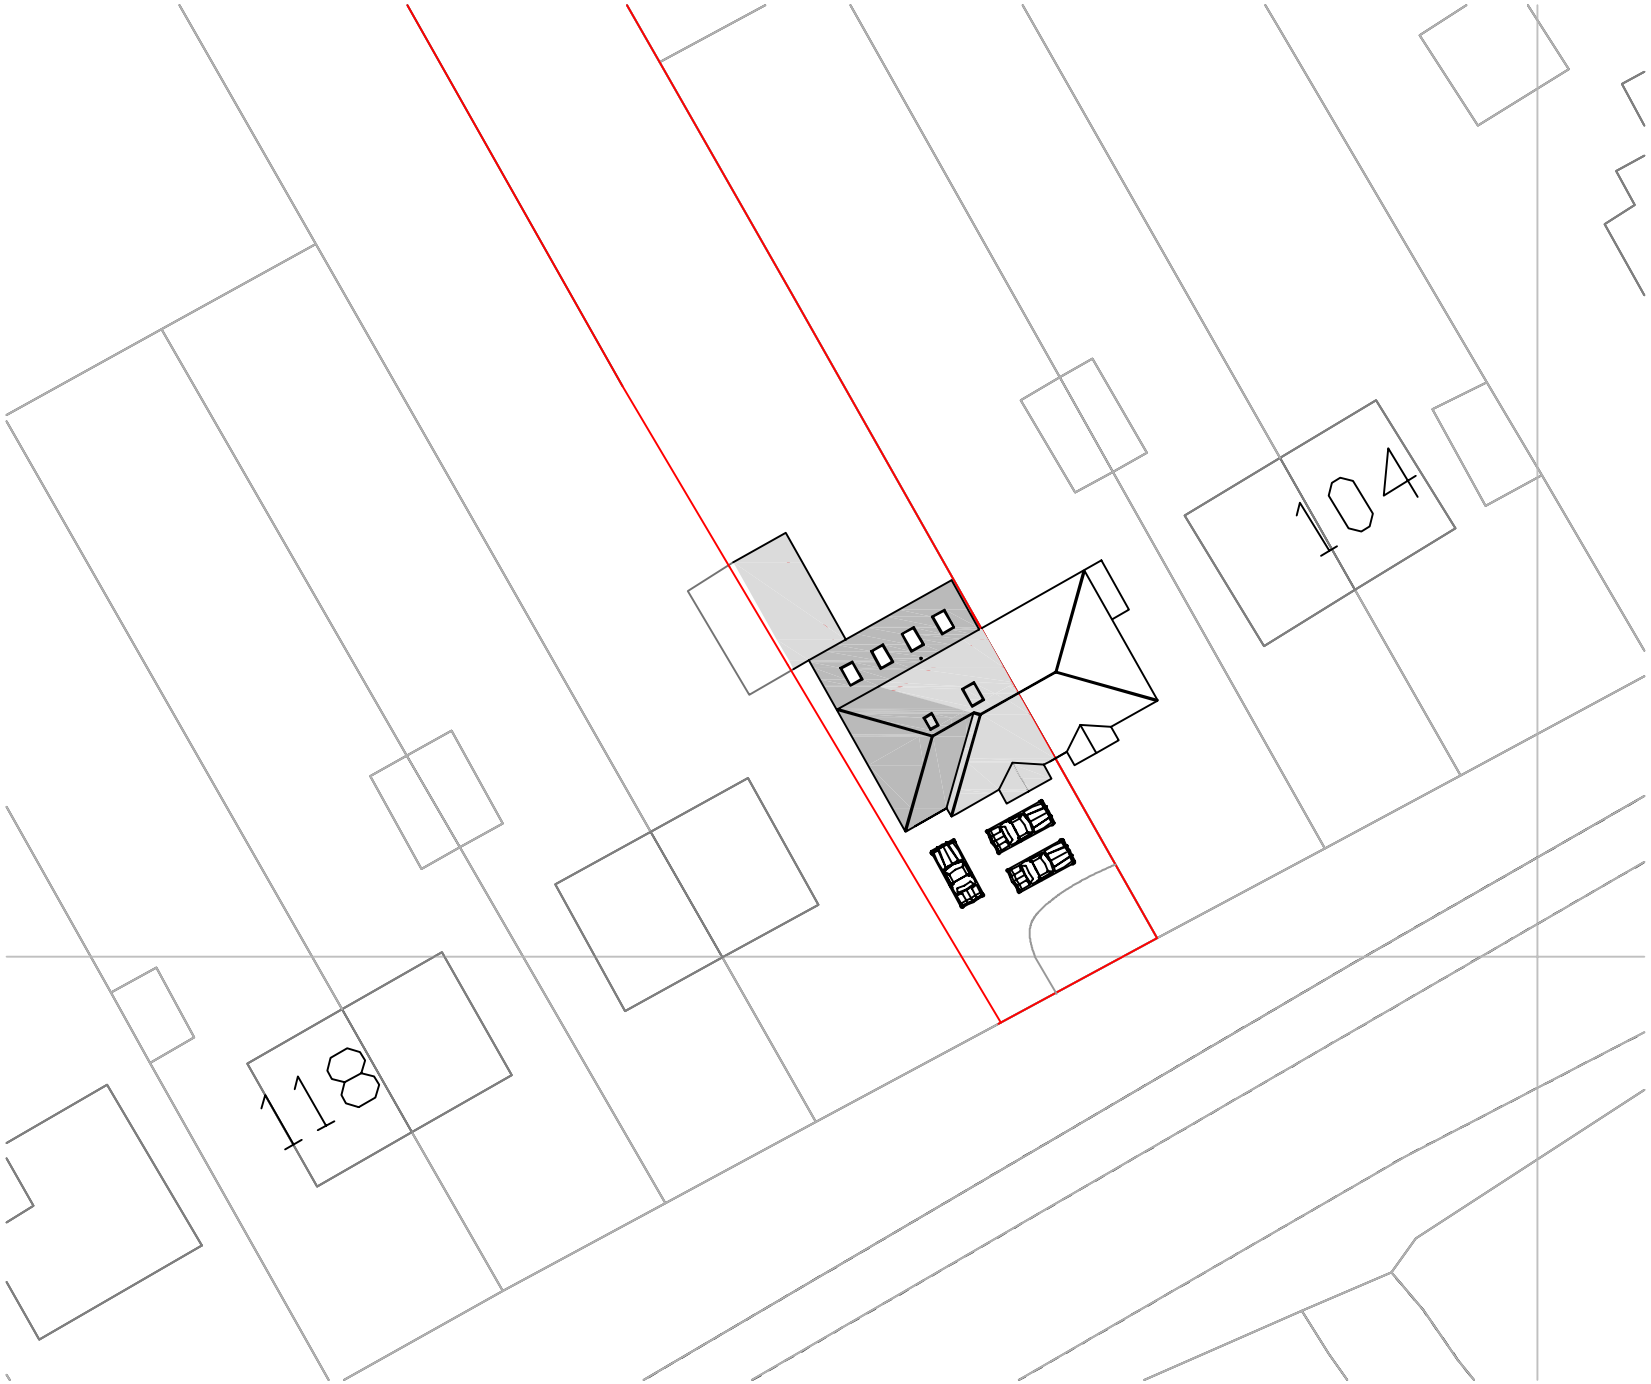

Site Plan 1 : 500

Side Extension, Rear Extension and Loft Conversion
110 Manchester Road
Chapel-en-le-Frith
High Peak
SK23 9TP

Plans & Design
Emma Hall MBEng BA hons
www.plansanddesign.co.uk
07912 845 210