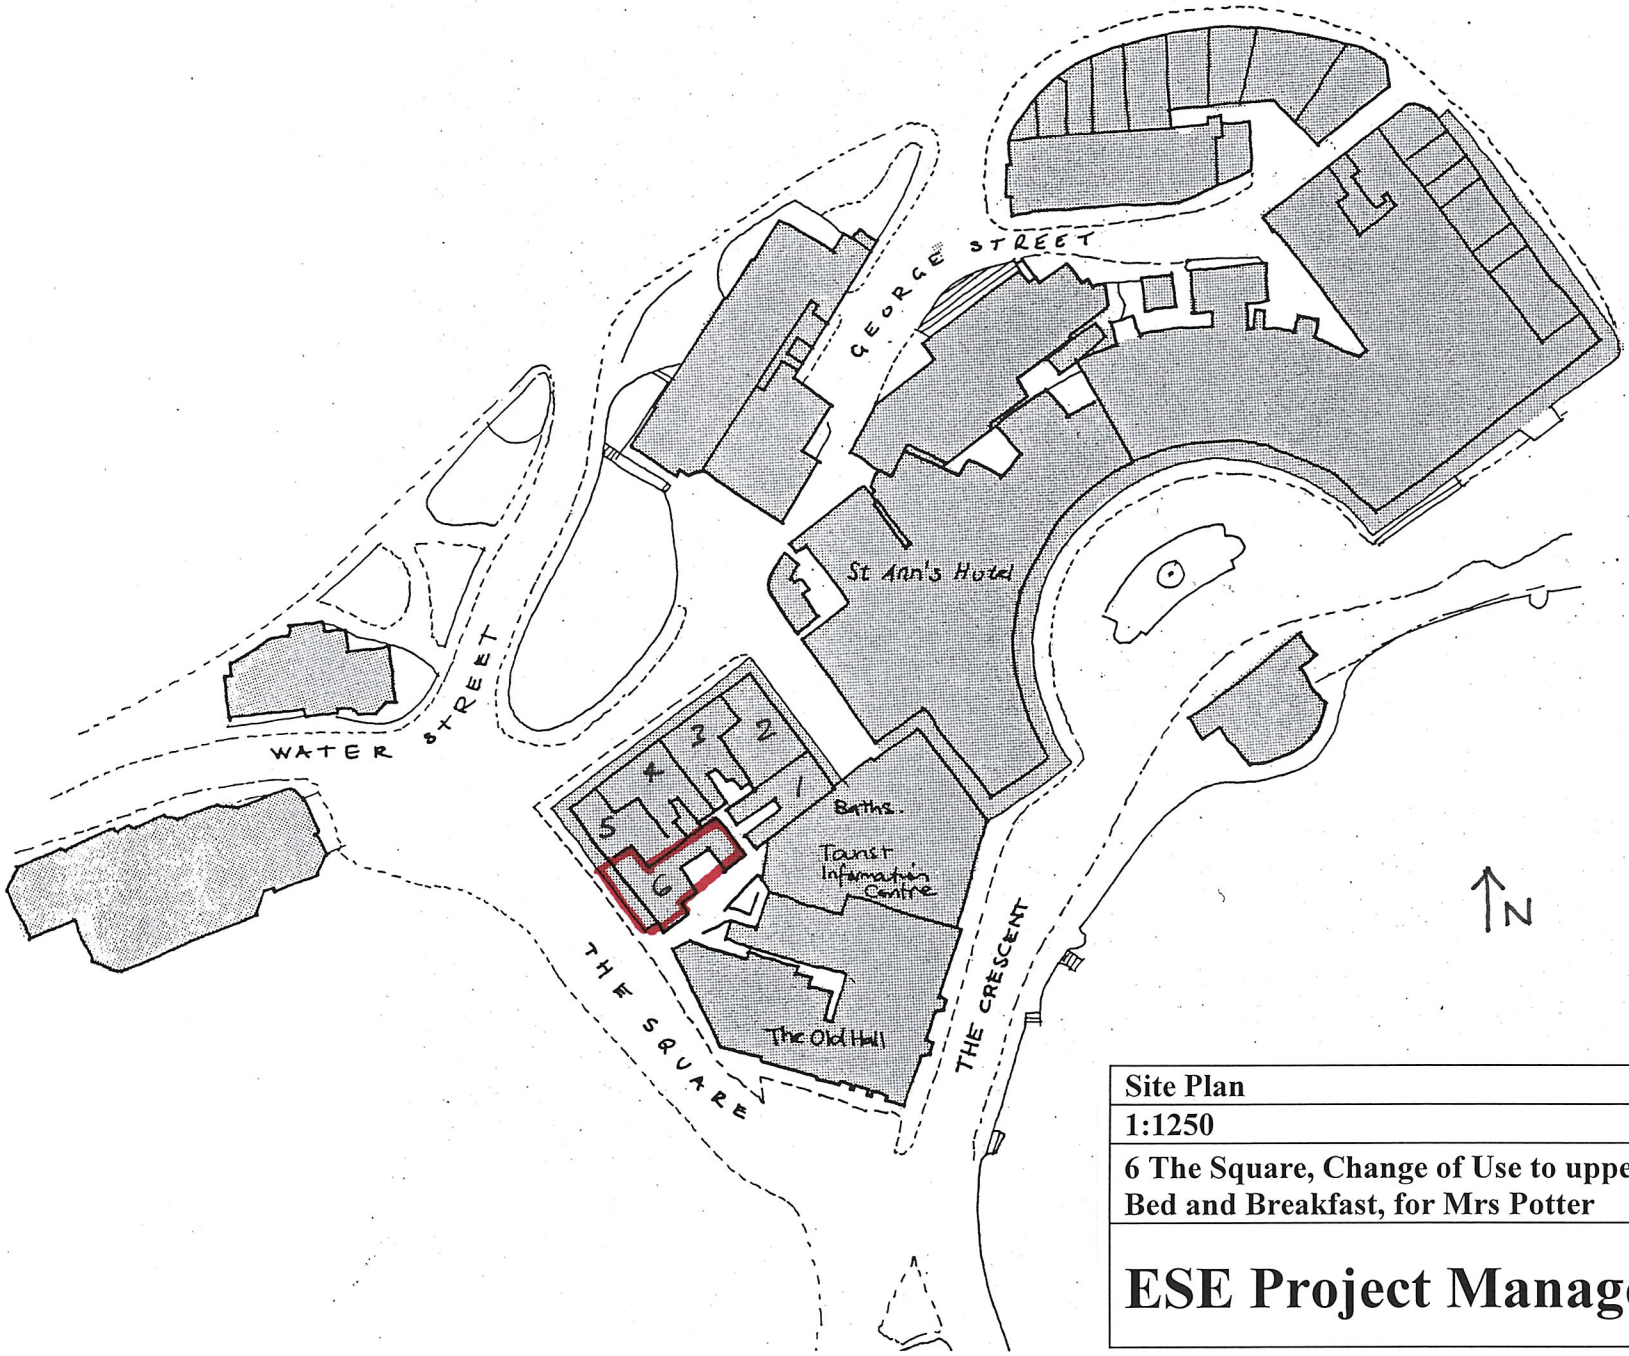

Site Plan	
1:1250	**November 2013**
6 The Square, Change of Use to upper floors to Bed and Breakfast, for Mrs Potter	**PM3409/01**
ESE Project Management	Little Hollins Chapel-en-le-Frith. SK23 9UF Tel. 01298 812295