HPK/2013/0654

HIGH PEAK

21 NOV 2013

BOROUGH COUNCIL

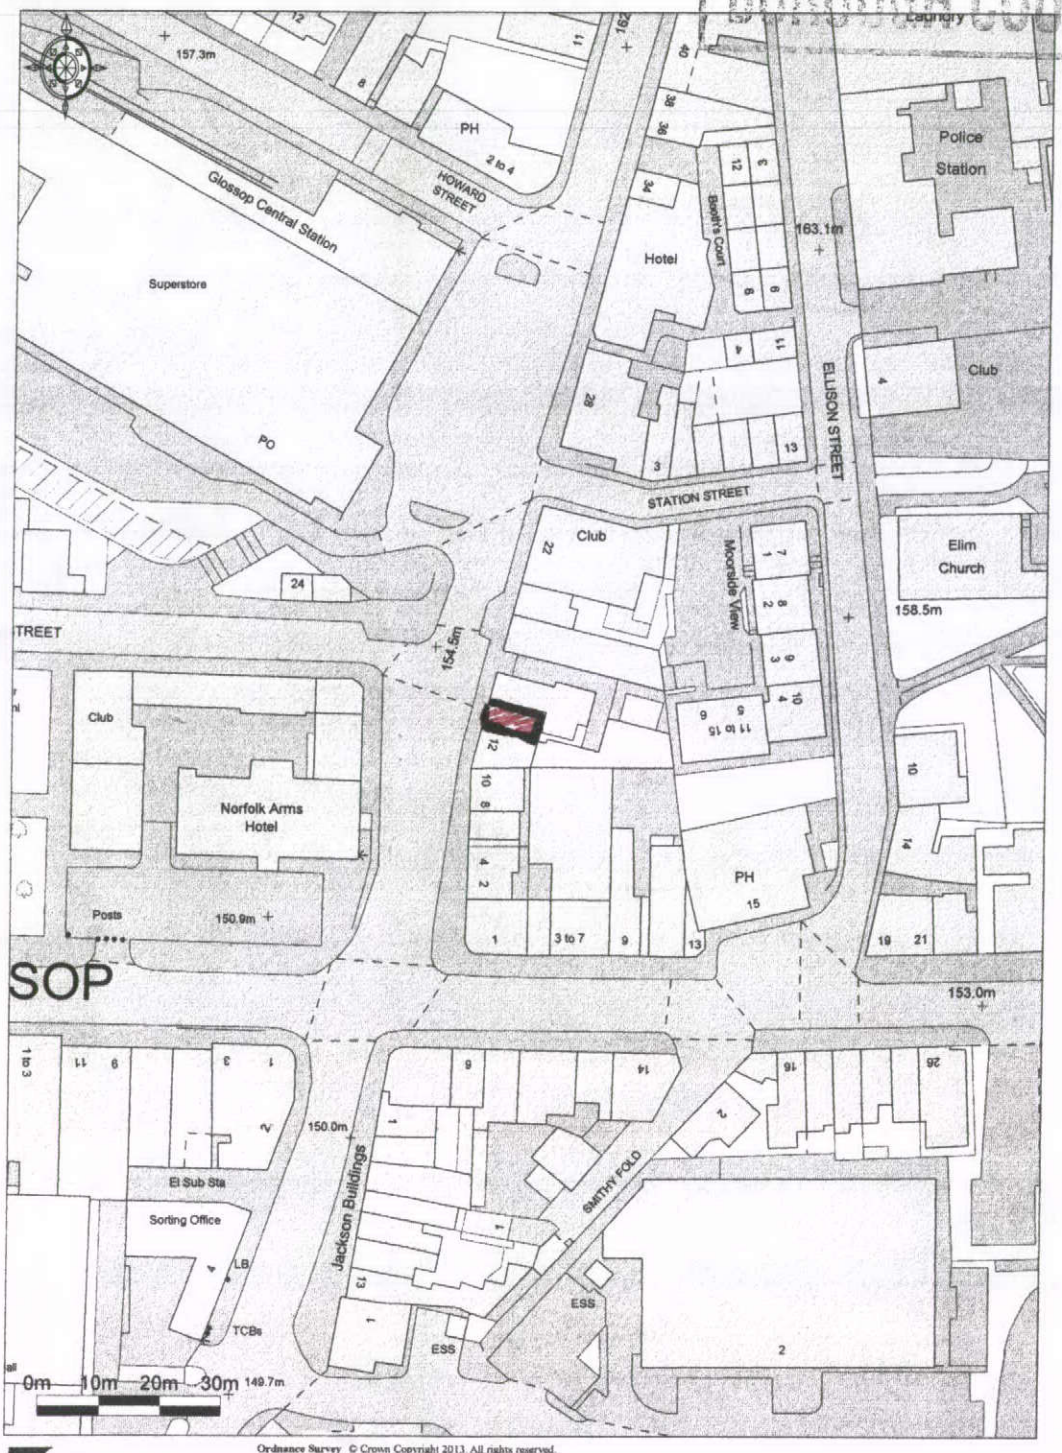

Promap®
Ordnance Survey © Crown Copyright 2013. All rights reserved.
Licence number 100022432. Plotted Scale - 1:1250