

HPK/2013/0654

THIS DRAWING IS NOT TO BE COPIED OR REPRODUCED
WITHOUT THE PRIOR WRITTEN CONSENT OF PLANMART LTD.


HIGH PEAK
21 NOV 2013
BOROUGH COUNCIL

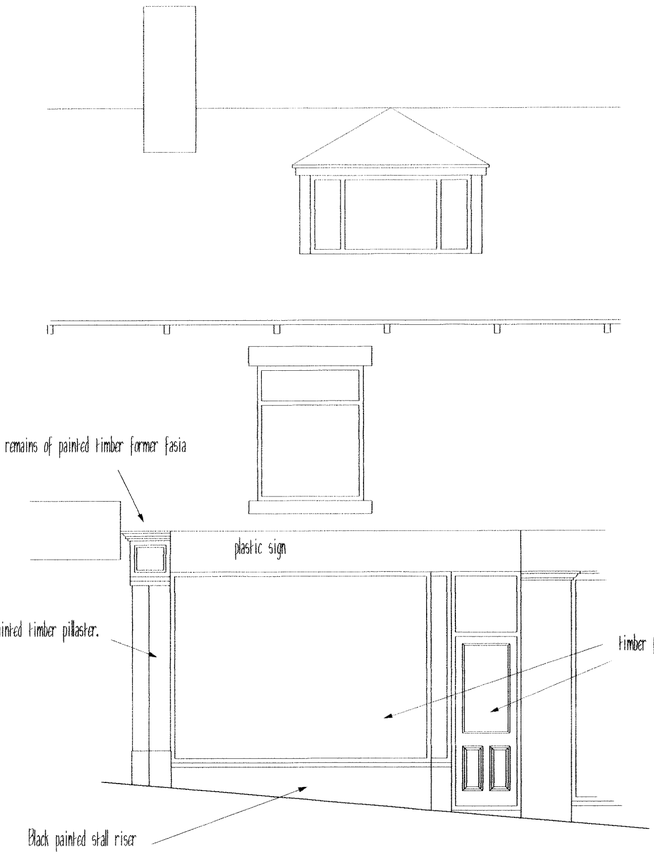


EXISTING FRONT ELEVATION

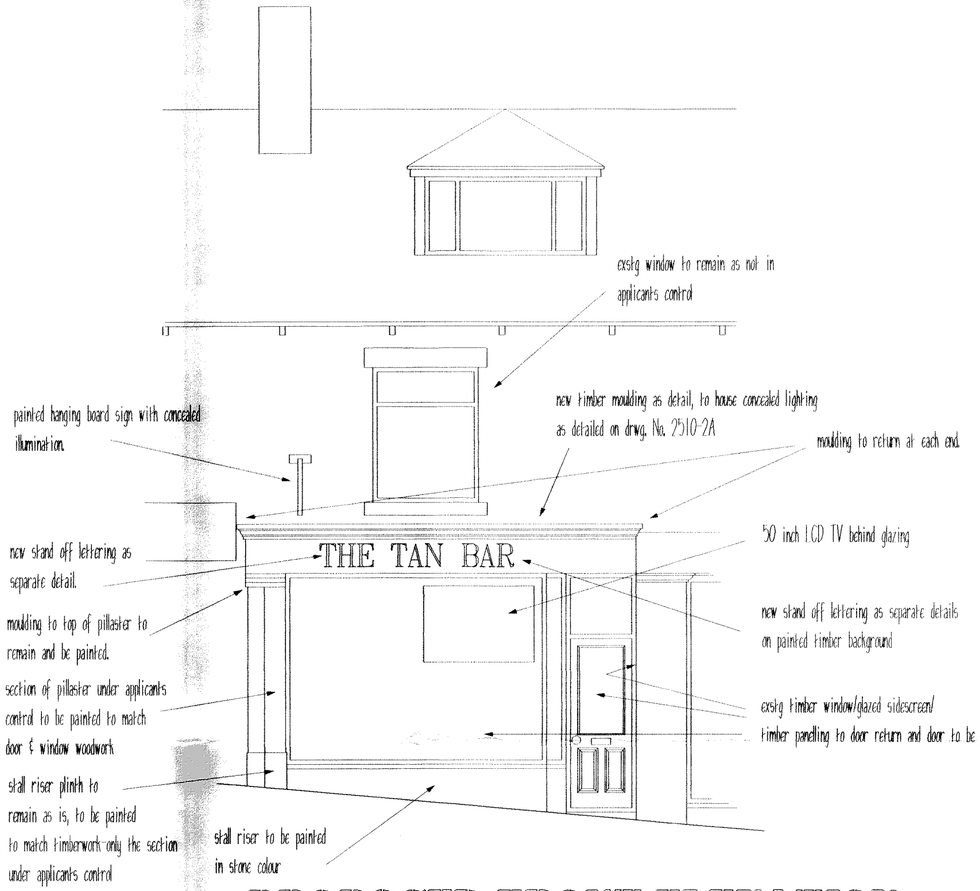

PROPOSED FRONT ELEVATION

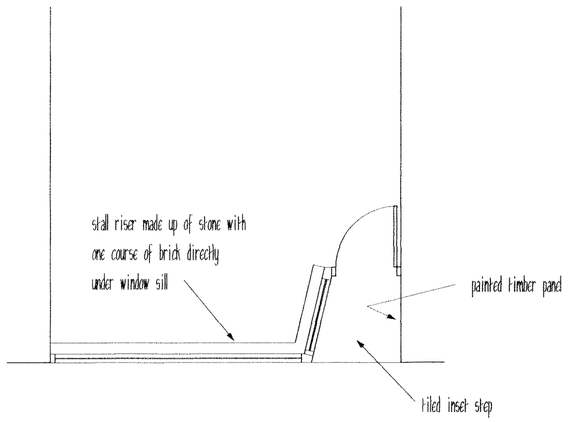

EXISTING PLAN

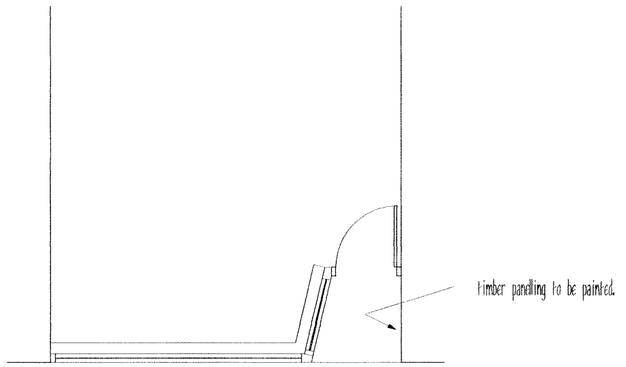

PROPOSED PLAN

THIS DRAWING IS NOT TO BE COPIED
OR REPRODUCED
WITHOUT THE PRIOR WRITTEN
CONSENT OF PLANMART LTD.

PLANMART

Client:

Mr. D. Jowitt,
14 Norfolk St, Glossop.

Project:

Proposed refurbished shop front and new illuminated signage.

Title:

Plan and elevation.

Scale: 1:50 A2 sheet.

Drawn:	Date:
MH	Oct 2013
Project no.: 2510	Drawing no.: 2510-1A

PLANMART LIMITED
53A High St. West, Glossop,
Derbyshire SK13 8AZ.
Tel: 01457 863153 E mail: planmart@btconnect.com