

HPK/2013/0630
HIGH PEAK
26 NOV 2013
BOROUGH COUNCIL

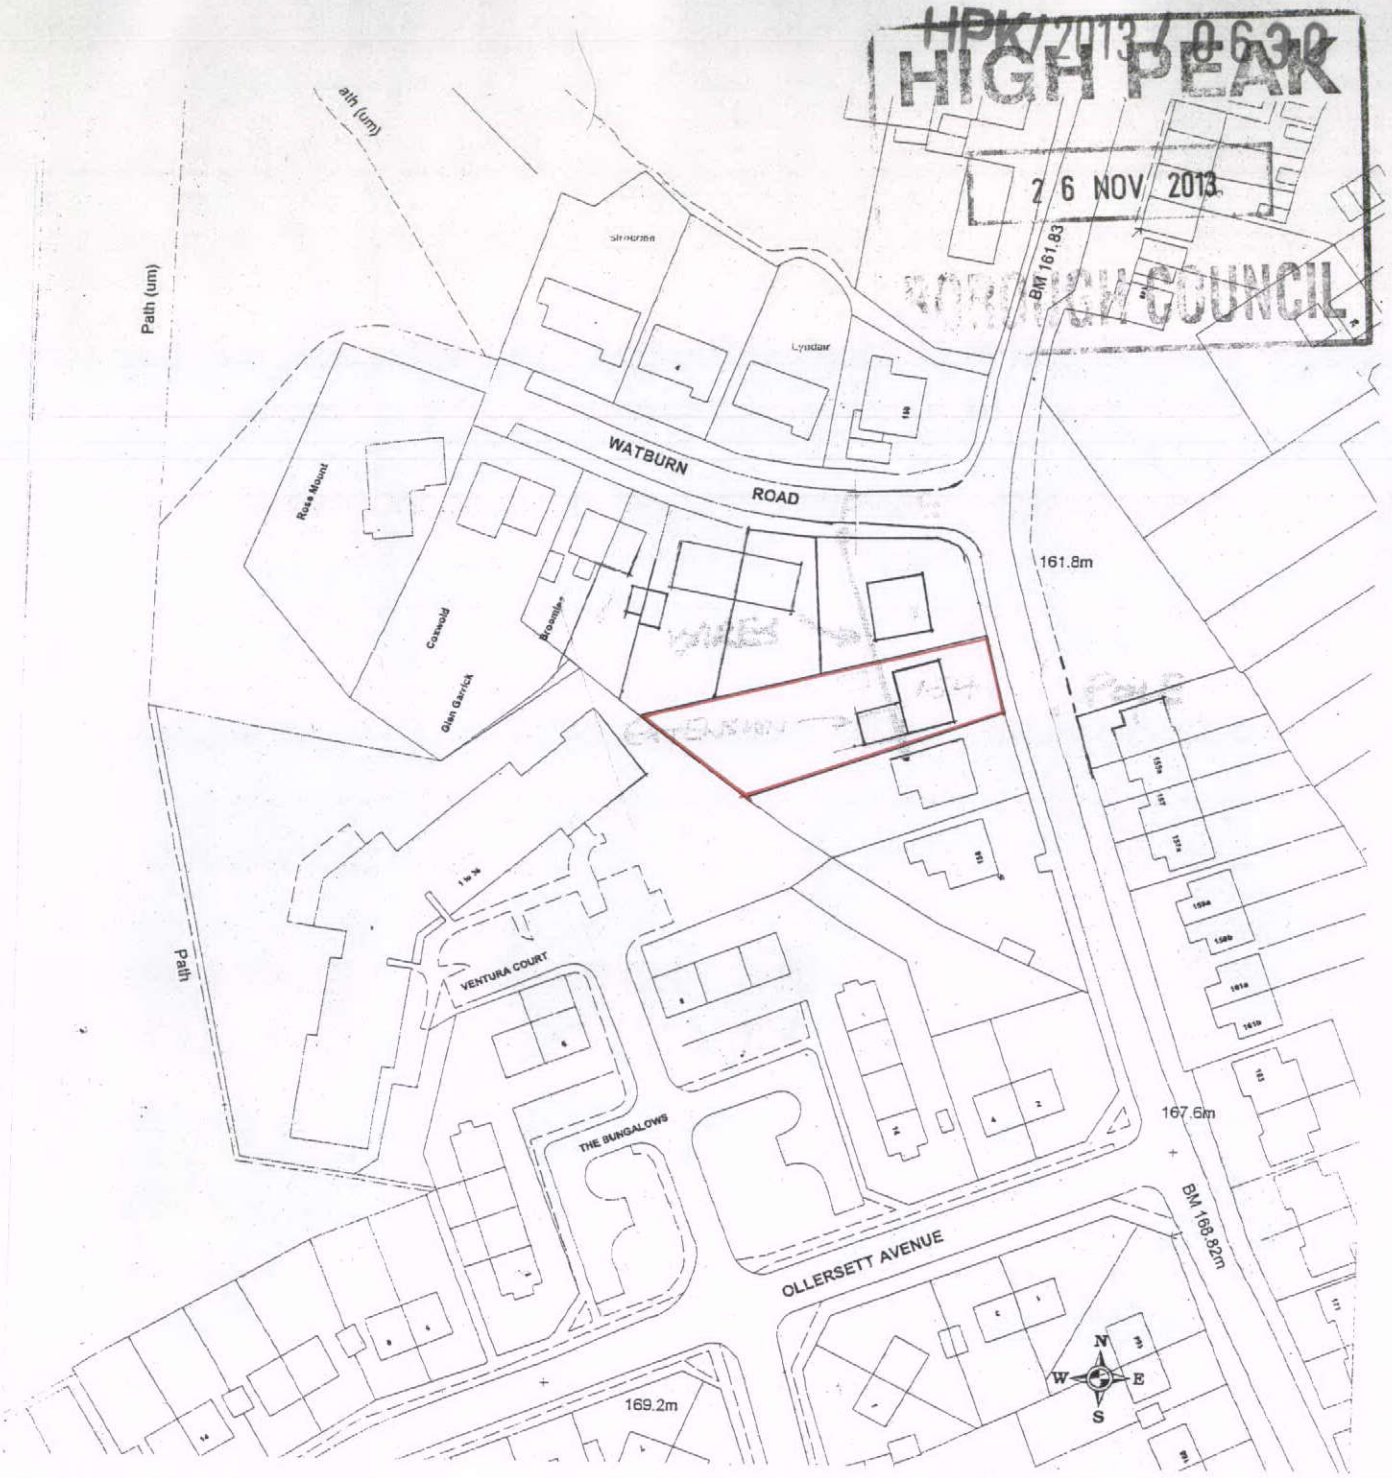

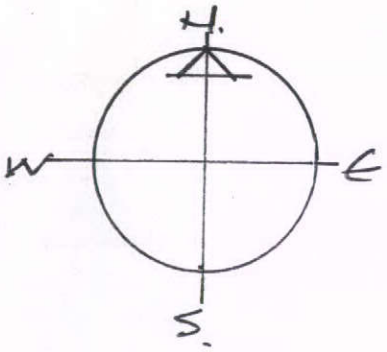

CLIENT:	MR M. COOKSON
PROJECT:	154 HIGH HILL ROAD NEW MILLS
TITLE:	LOCATION PLAN.

A P DESIGN
ARCHITECTS AND PLANNING CONSULTANTS
4 KINDER VIEW, NEW MILLS, HIGH PEAK SK22 4DB
TEL 01663 742169

SCALE	DRAWING NO	REV
1:1250	03	