
HPK/2013/0630
HIGH PEAK
26 NOV 2013
BOROUGH COUNCIL

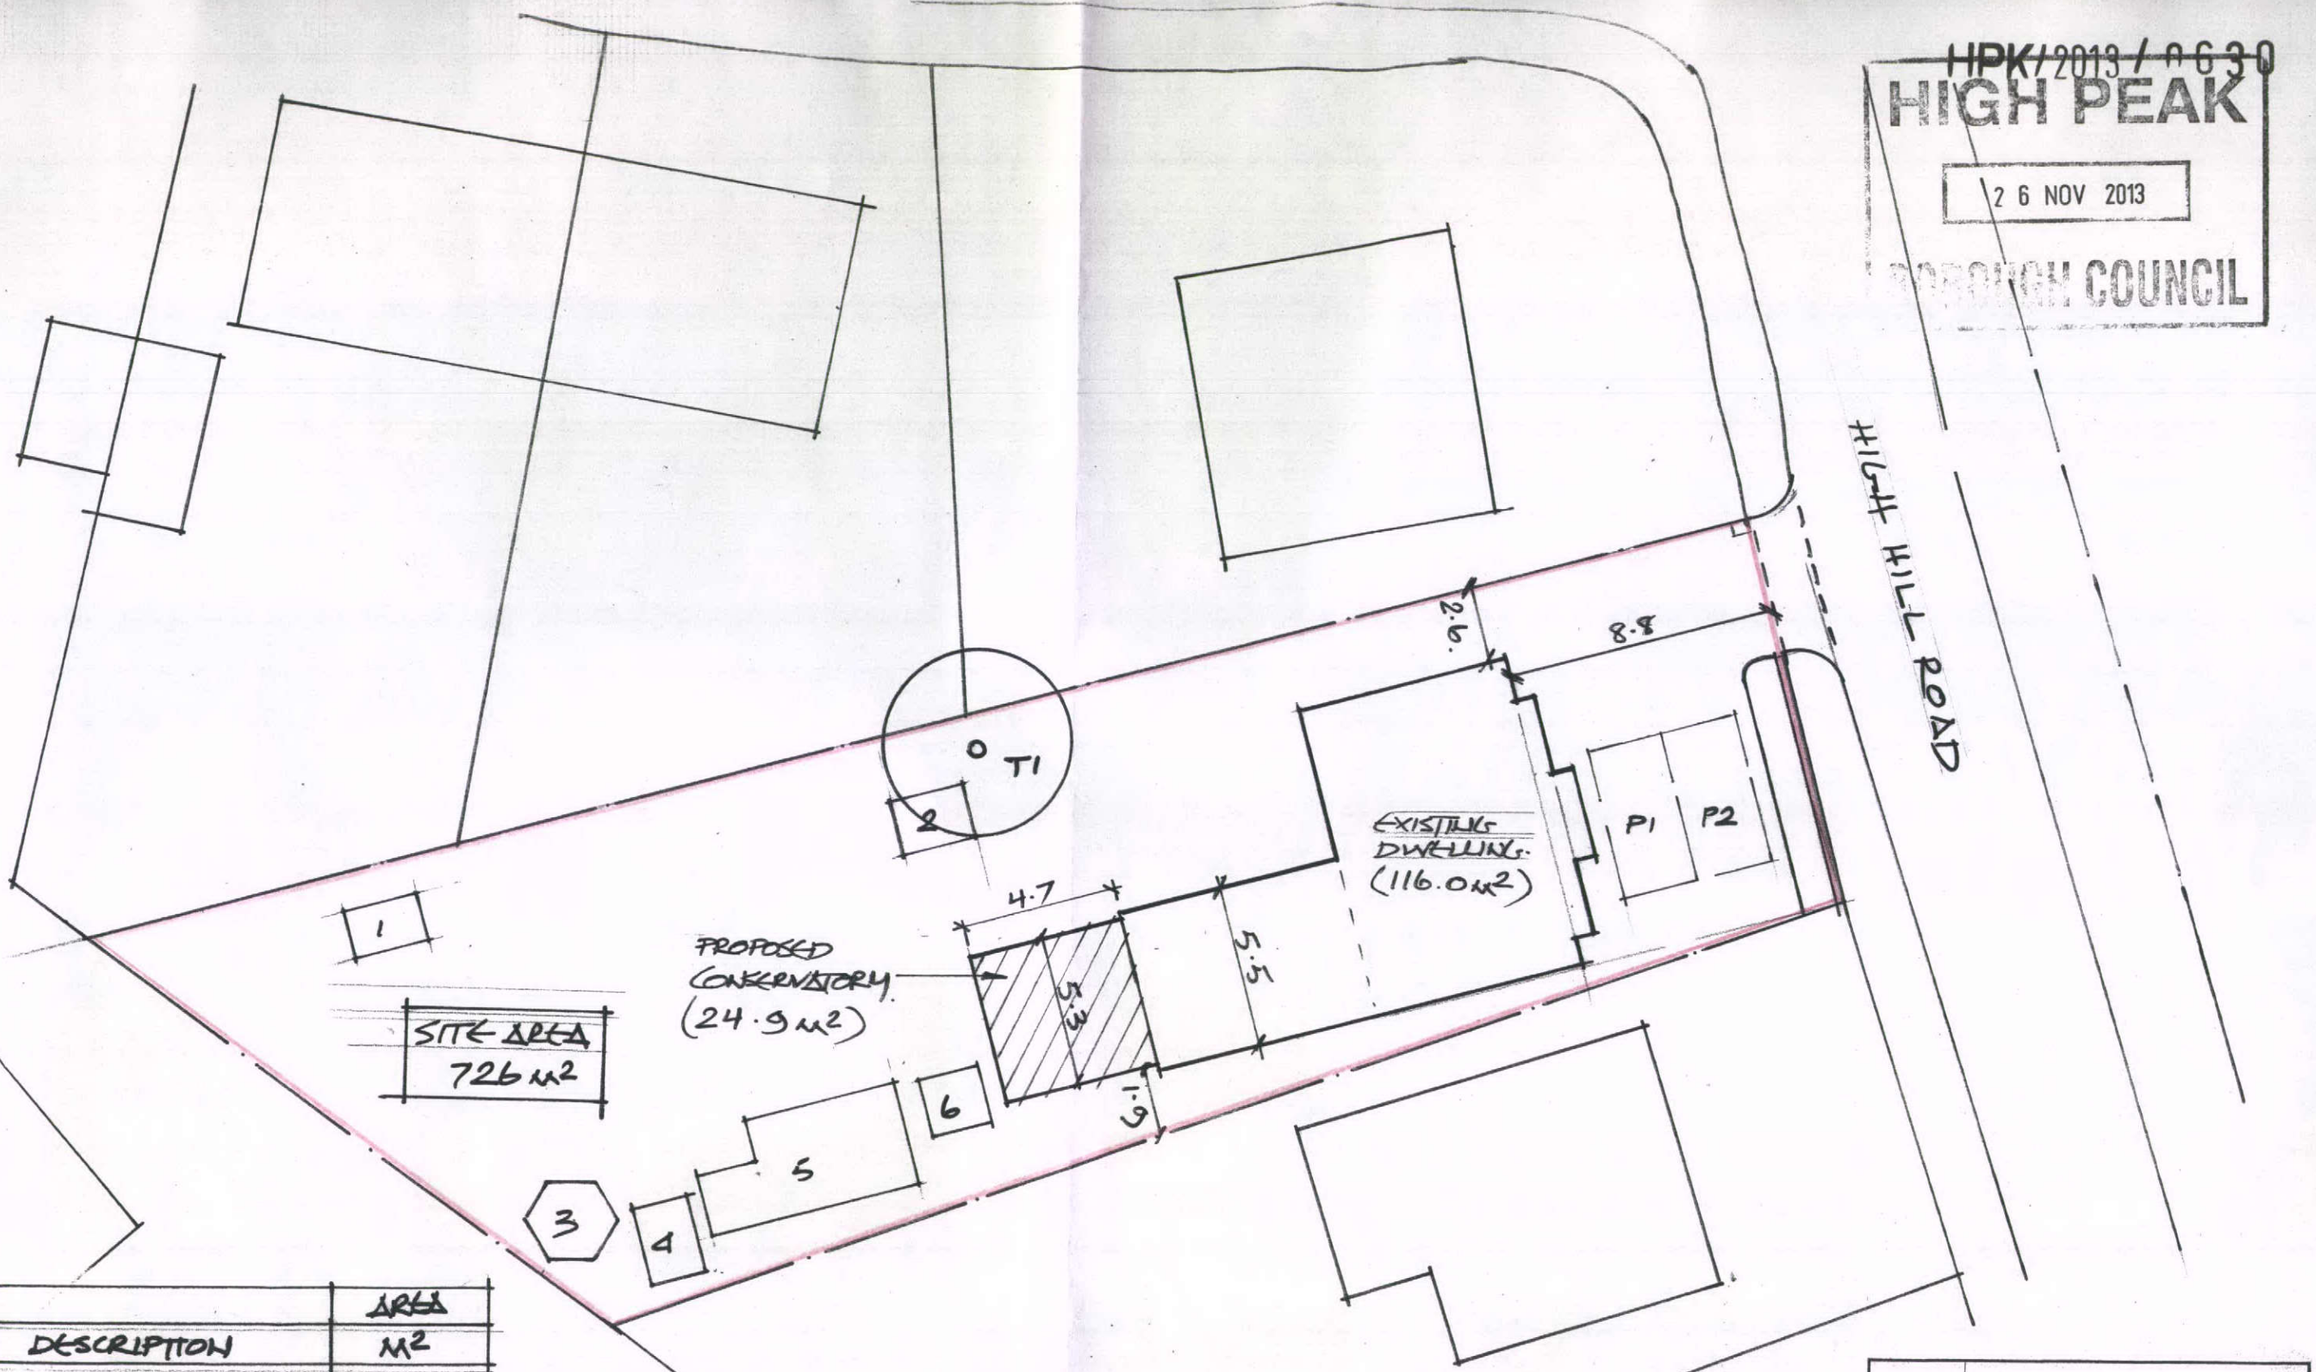

NOTES		AREA
No. REF:	DESCRIPTION	M2
1	SHED	2.7
2	GREENHOUSE	4.3
3	SHED	4.0
4	GREENHOUSE	5.0
5	SHED	20.8
6	GREENHOUSE.	4.0.
	TOTAL AREA	40.8
TOTAL AREA INCLUDING EXISTING DWELLING + CONSERVATORY		181.7

CLIENT:	MR M. COOKSON
PROJECT:	154 HIGH HILL ROAD NEW MILLS
TITLE:	SITE PLAN.

A P DESIGN
ARCHITECTS AND PLANNING CONSULTANTS
4 KINDER VIEW, NEW MILLS, HIGH PEAK SK22 4DB
TEL 01663 742169

SCALE	DRAWING NO	REV
1:200	04	