
HRK/2013/0682
HIGH PEAK
26 NOV 2013
BOROUGH COUNCIL

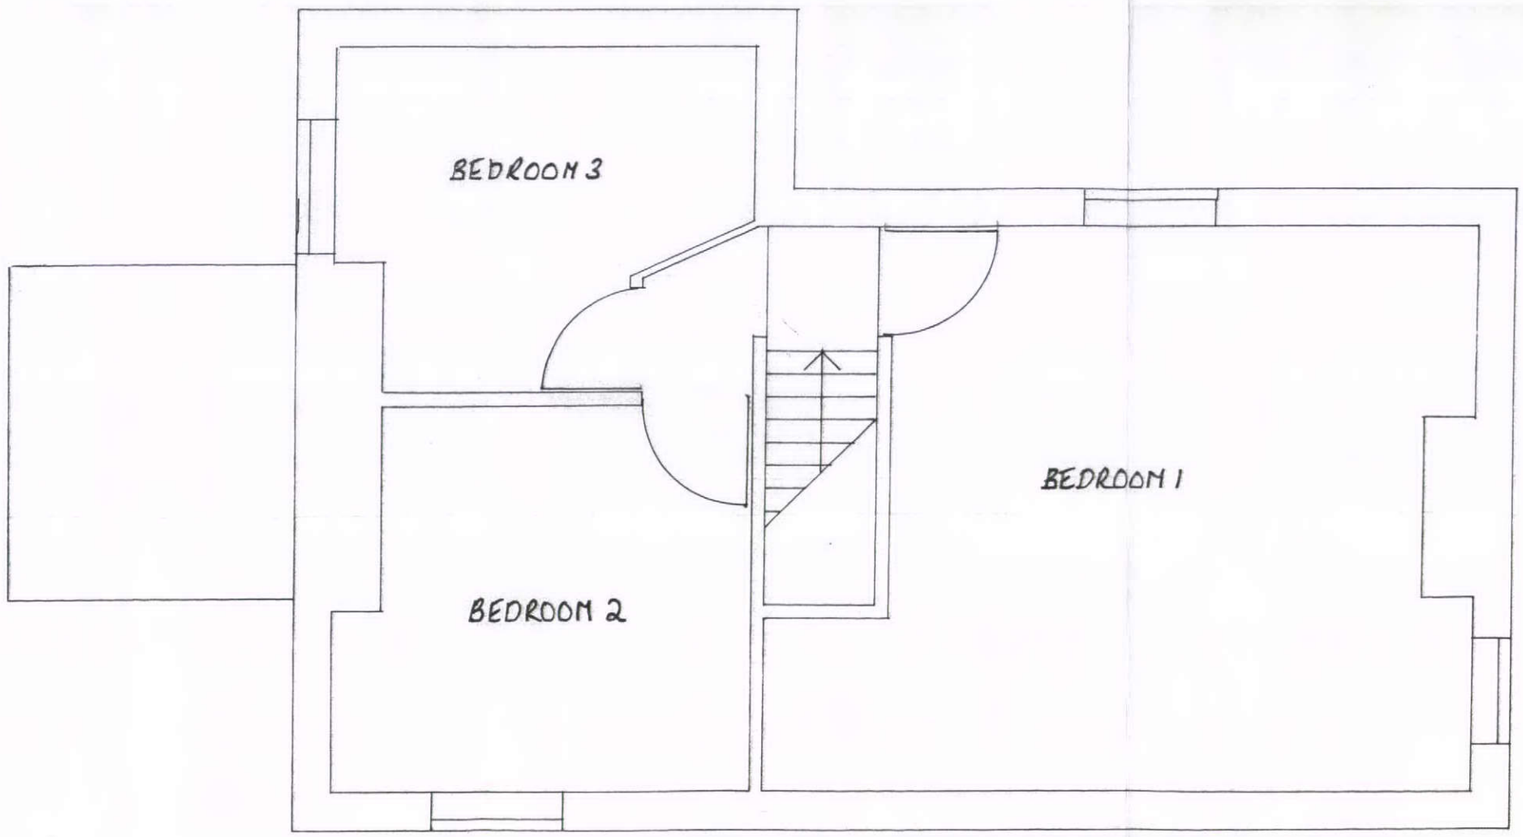

SCALE 1:50 @ A3	PROPOSED EXTENSION TO TODDBROOK LODGE. SK23 7BL
DATE 28/05/2013	EXISTING FIRST FLOOR PLAN DRNG REF: P102 REVA