
HPK/2013/0662
HIGH PEAK
26 NOV 2013
BOROUGH COUNCIL

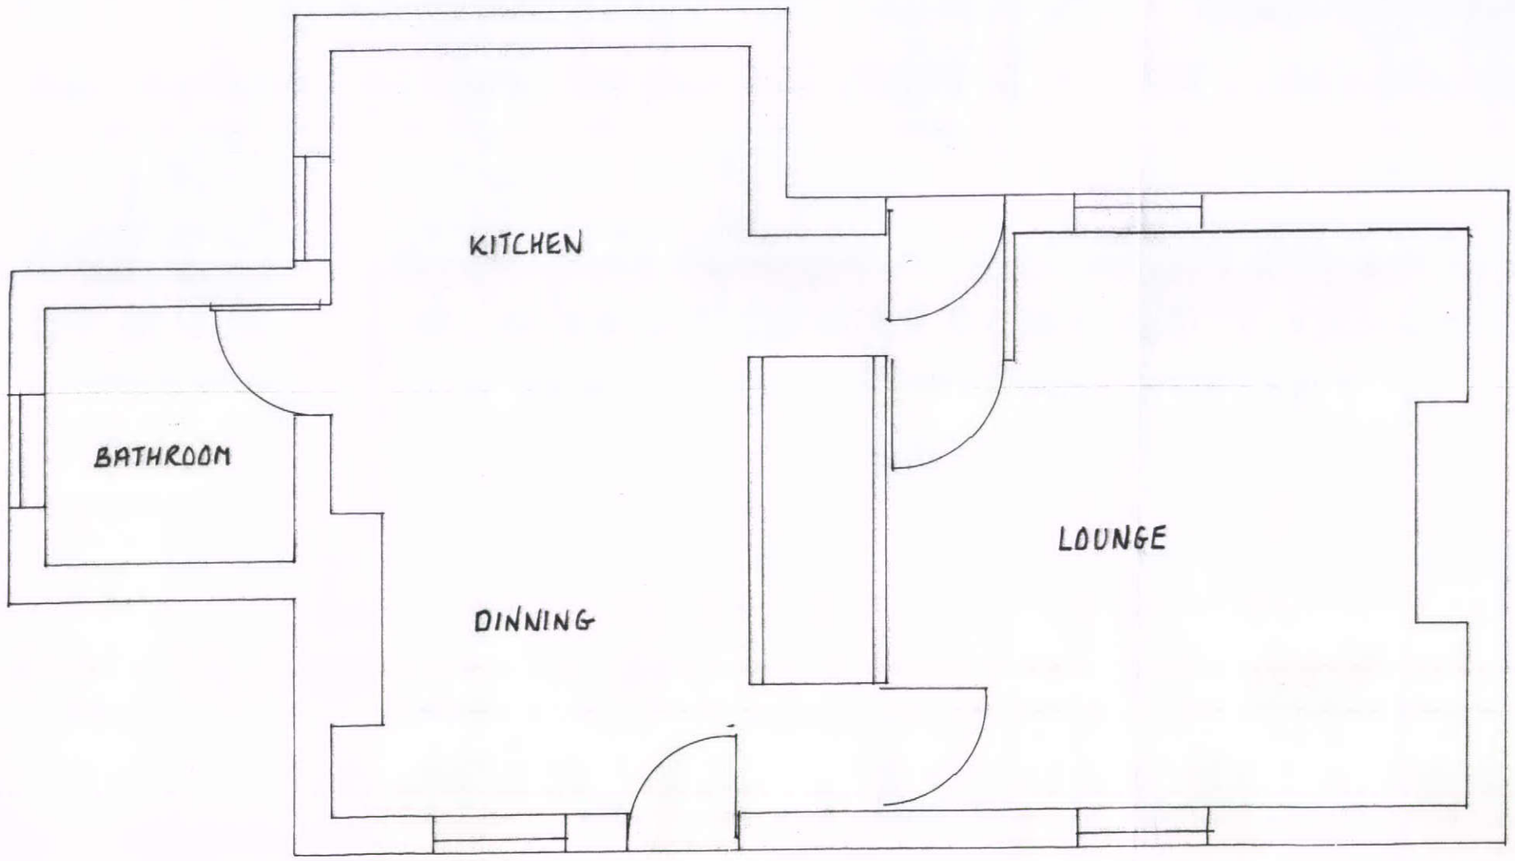

SCALE 1:50 @ A3	PROPOSED EXTENSION TO TODDBROOK LODGE, SK23 7BL
DATE 28/05/2013	EXISTING GROUND FLOOR PLAN DRWG REF: P101 REV A