
HPK/2013/0662

Land Registry Official copy of title plan

Title number **DY385494**
Ordnance Survey map reference **SK0081SE**
Scale **1:1250 enlarged from 1:2500**
Administrative area **Derbyshire : High Peak**

HIGH PEAK BOROUGH COUNCIL
26 NOV 2013

©Crown Copyright. Produced by Land Registry. Reproduction in whole or in part is prohibited without the prior written permission of Ordnance Survey. Licence Number 100026316.

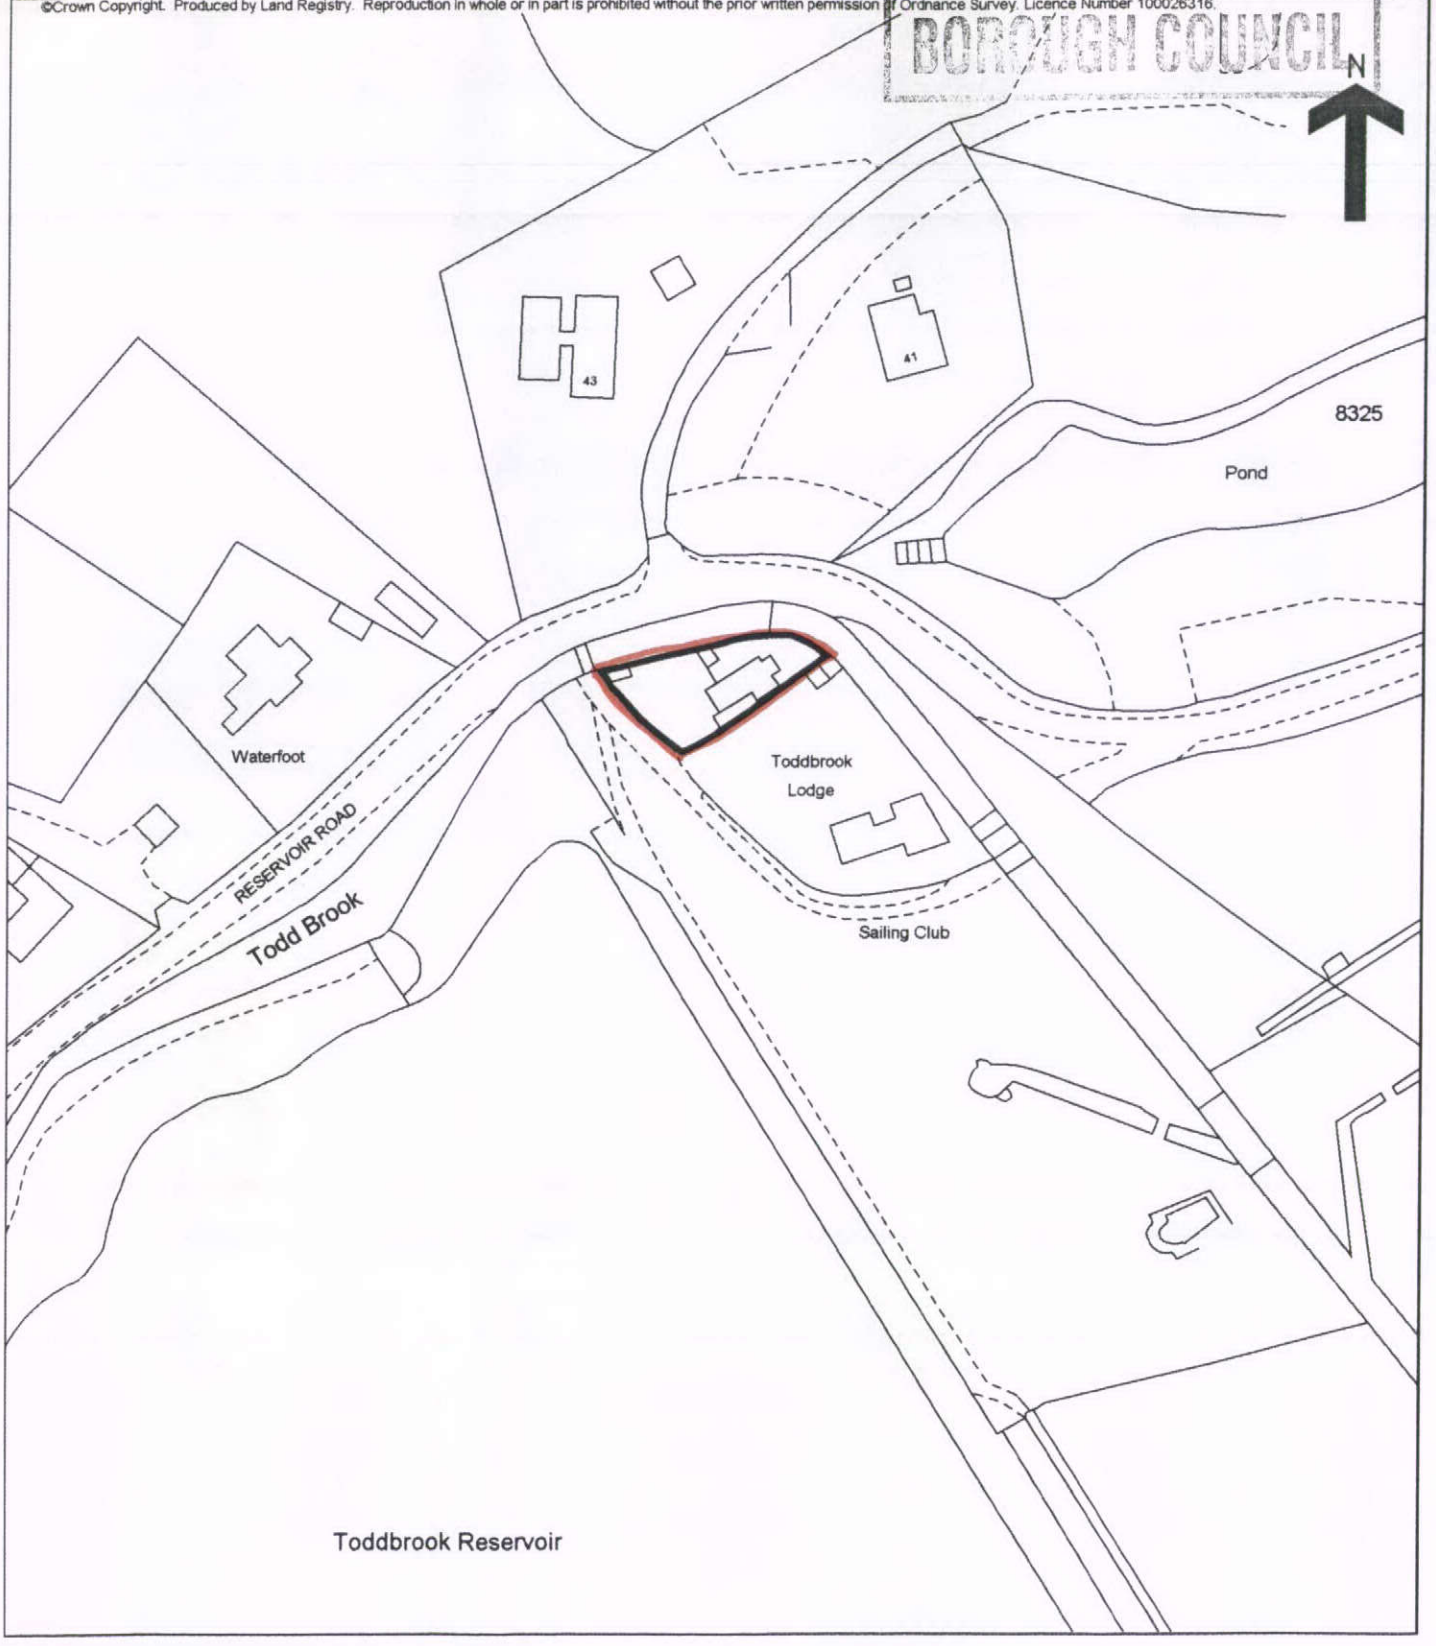

This official copy is incomplete without the preceding notes page.

EXTENSION TO TODDBROOK LODGE
DRWG REF: P109 REV A.