
HPK/2013/0662
HIGH PEAK
26 NOV 2013
BOROUGH COUNCIL

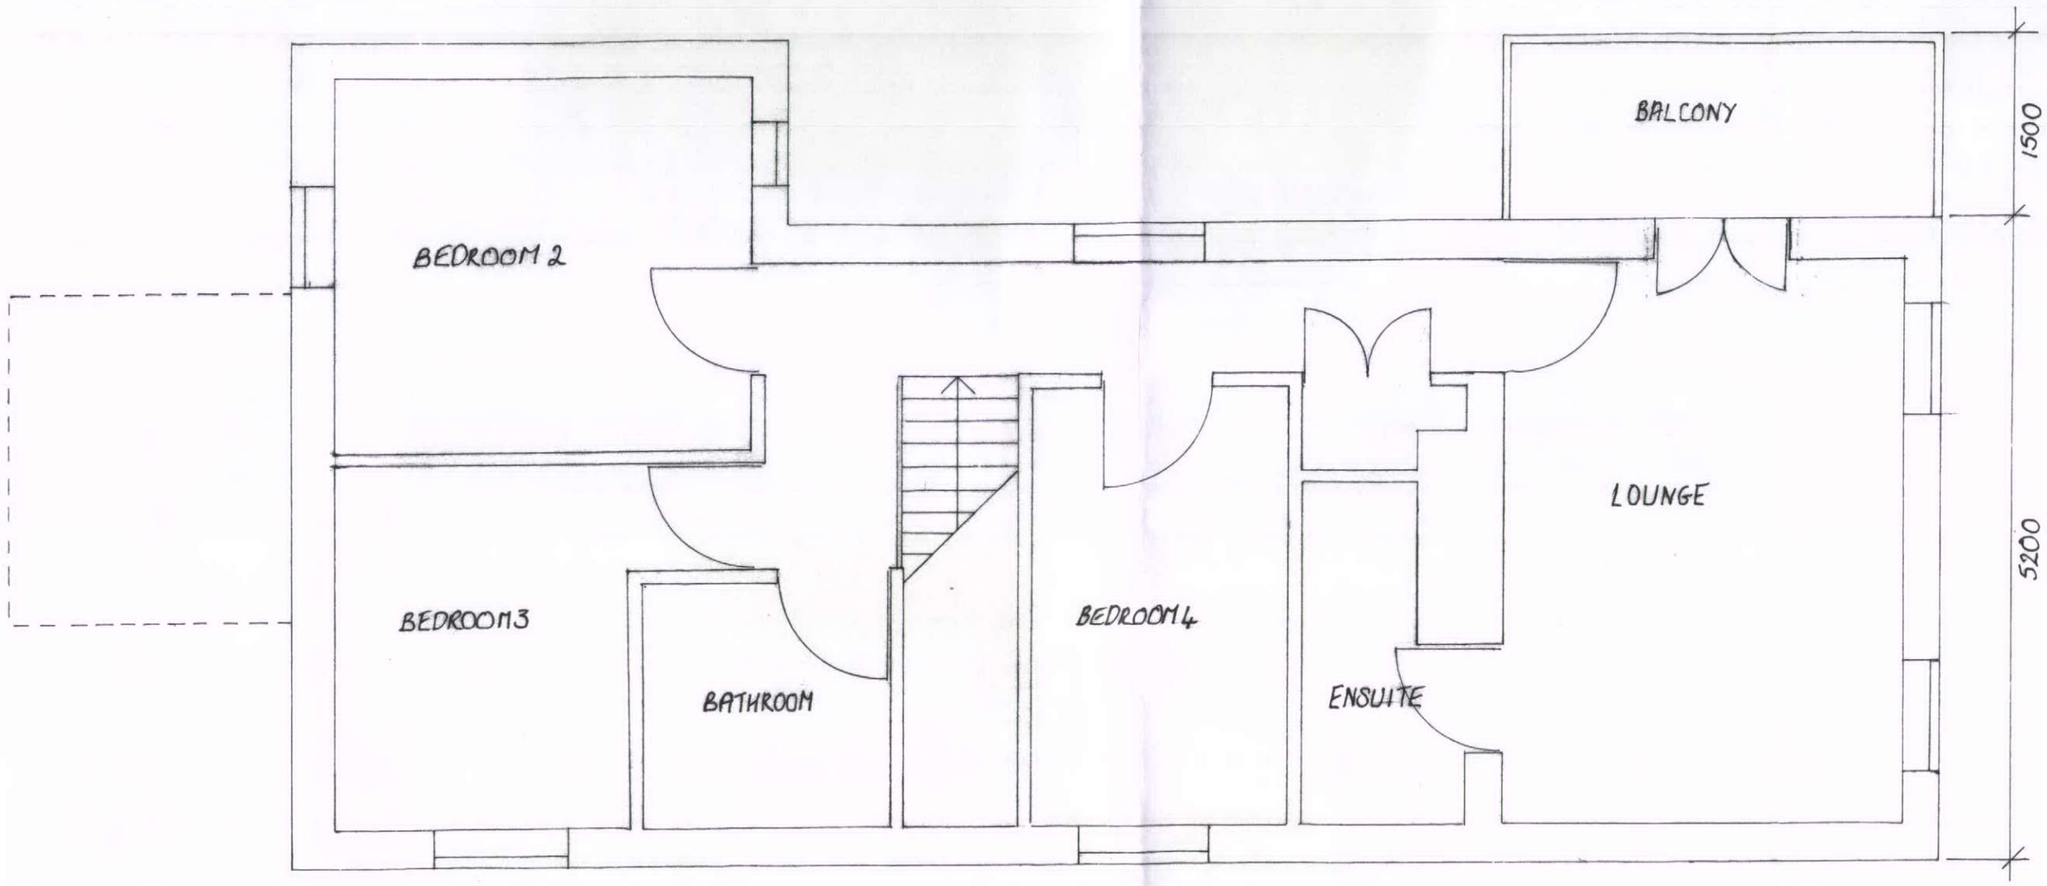

SCALE 1:50 @ A3	PROPOSED EXTENSION TO TODBROOK LODGE, SK23 7BL
DATE 11/10/2013	PROPOSED FIRST FLOOR PLAN DRWG REF: P104 REV C