
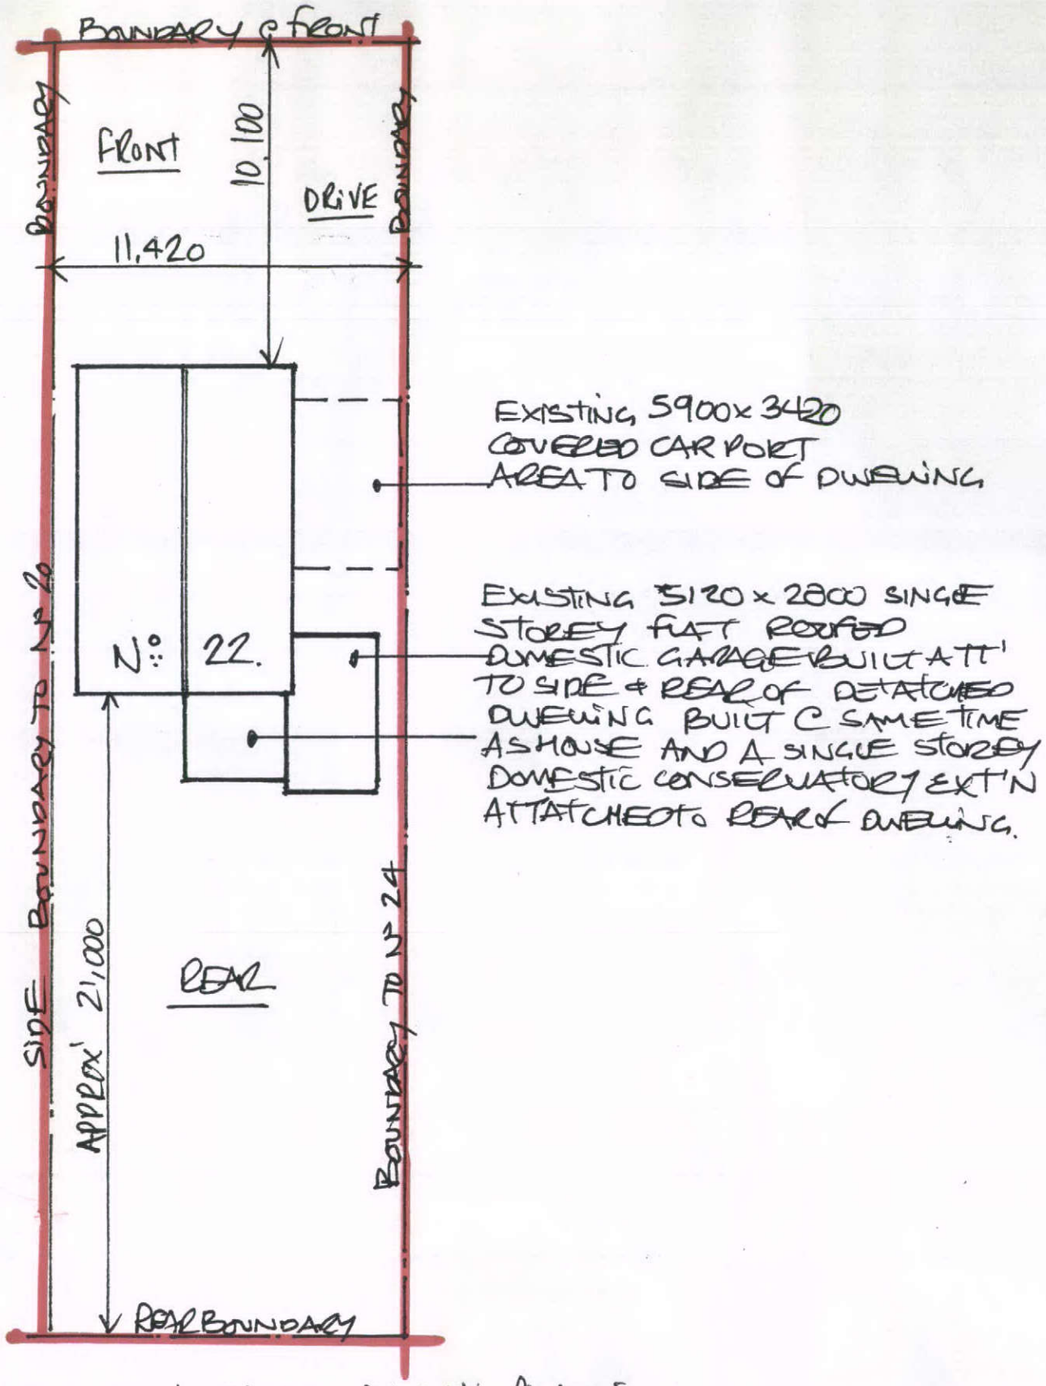


1:200 EXISTING BLOCK PLAN

DRG N°: 2

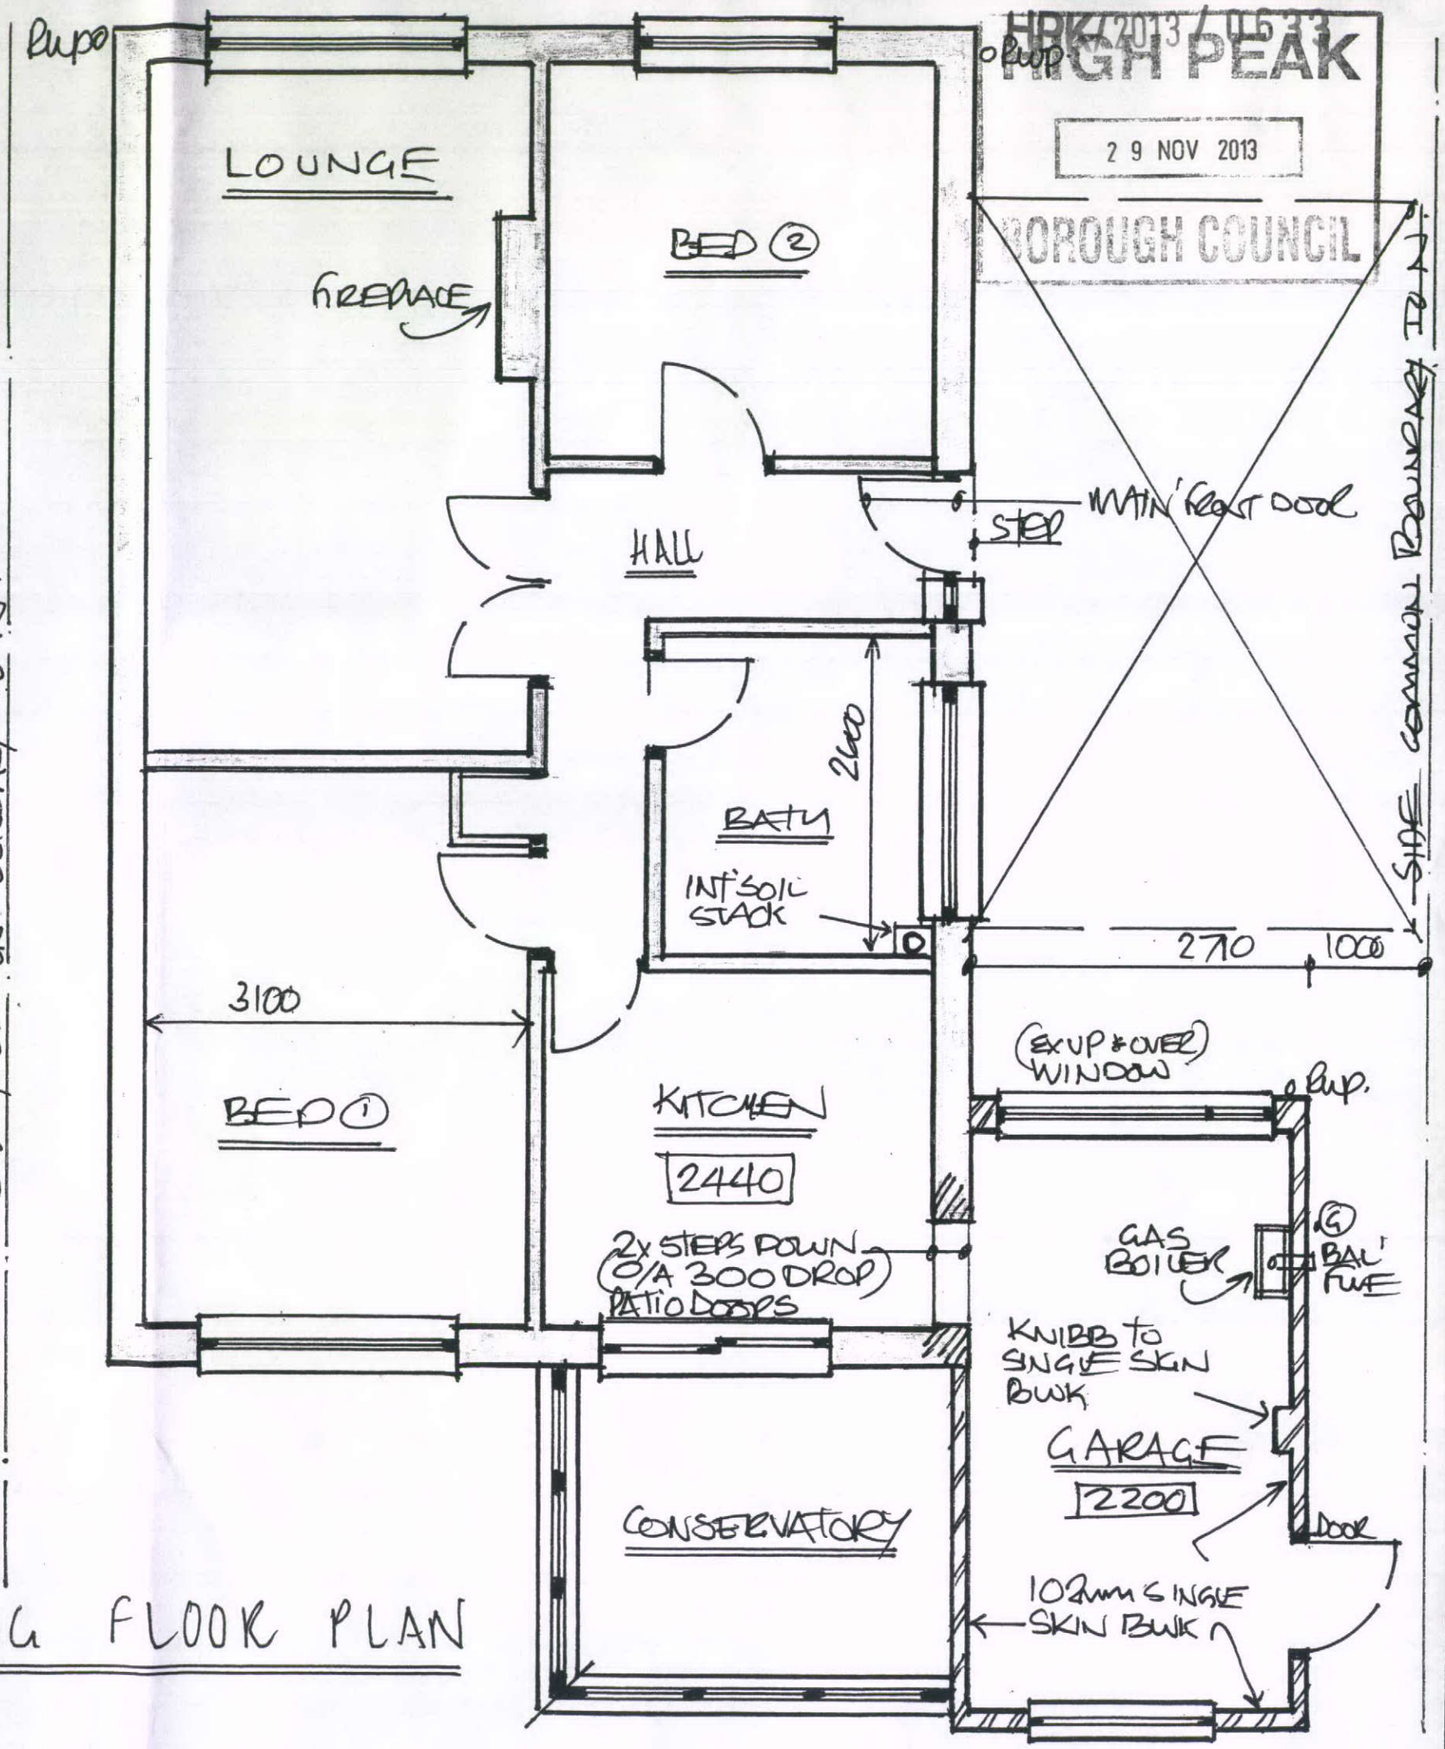

1:50 EXISTING FLOOR PLAN

HRK/2013/0533
HIGH PEAK
29 NOV 2013
BOROUGH COUNCIL