HPK/2013/0633
HIGH PEAK
29 NOV 2013
BOROUGH COUNCIL

ADDRESS:-


N° 22 KNIGHTWAKE ROAD

NEW-MILLS

HIGH PEAK. SK22 3DQ

MR'S SHIRLEY IDLE.

OCT' 2013.

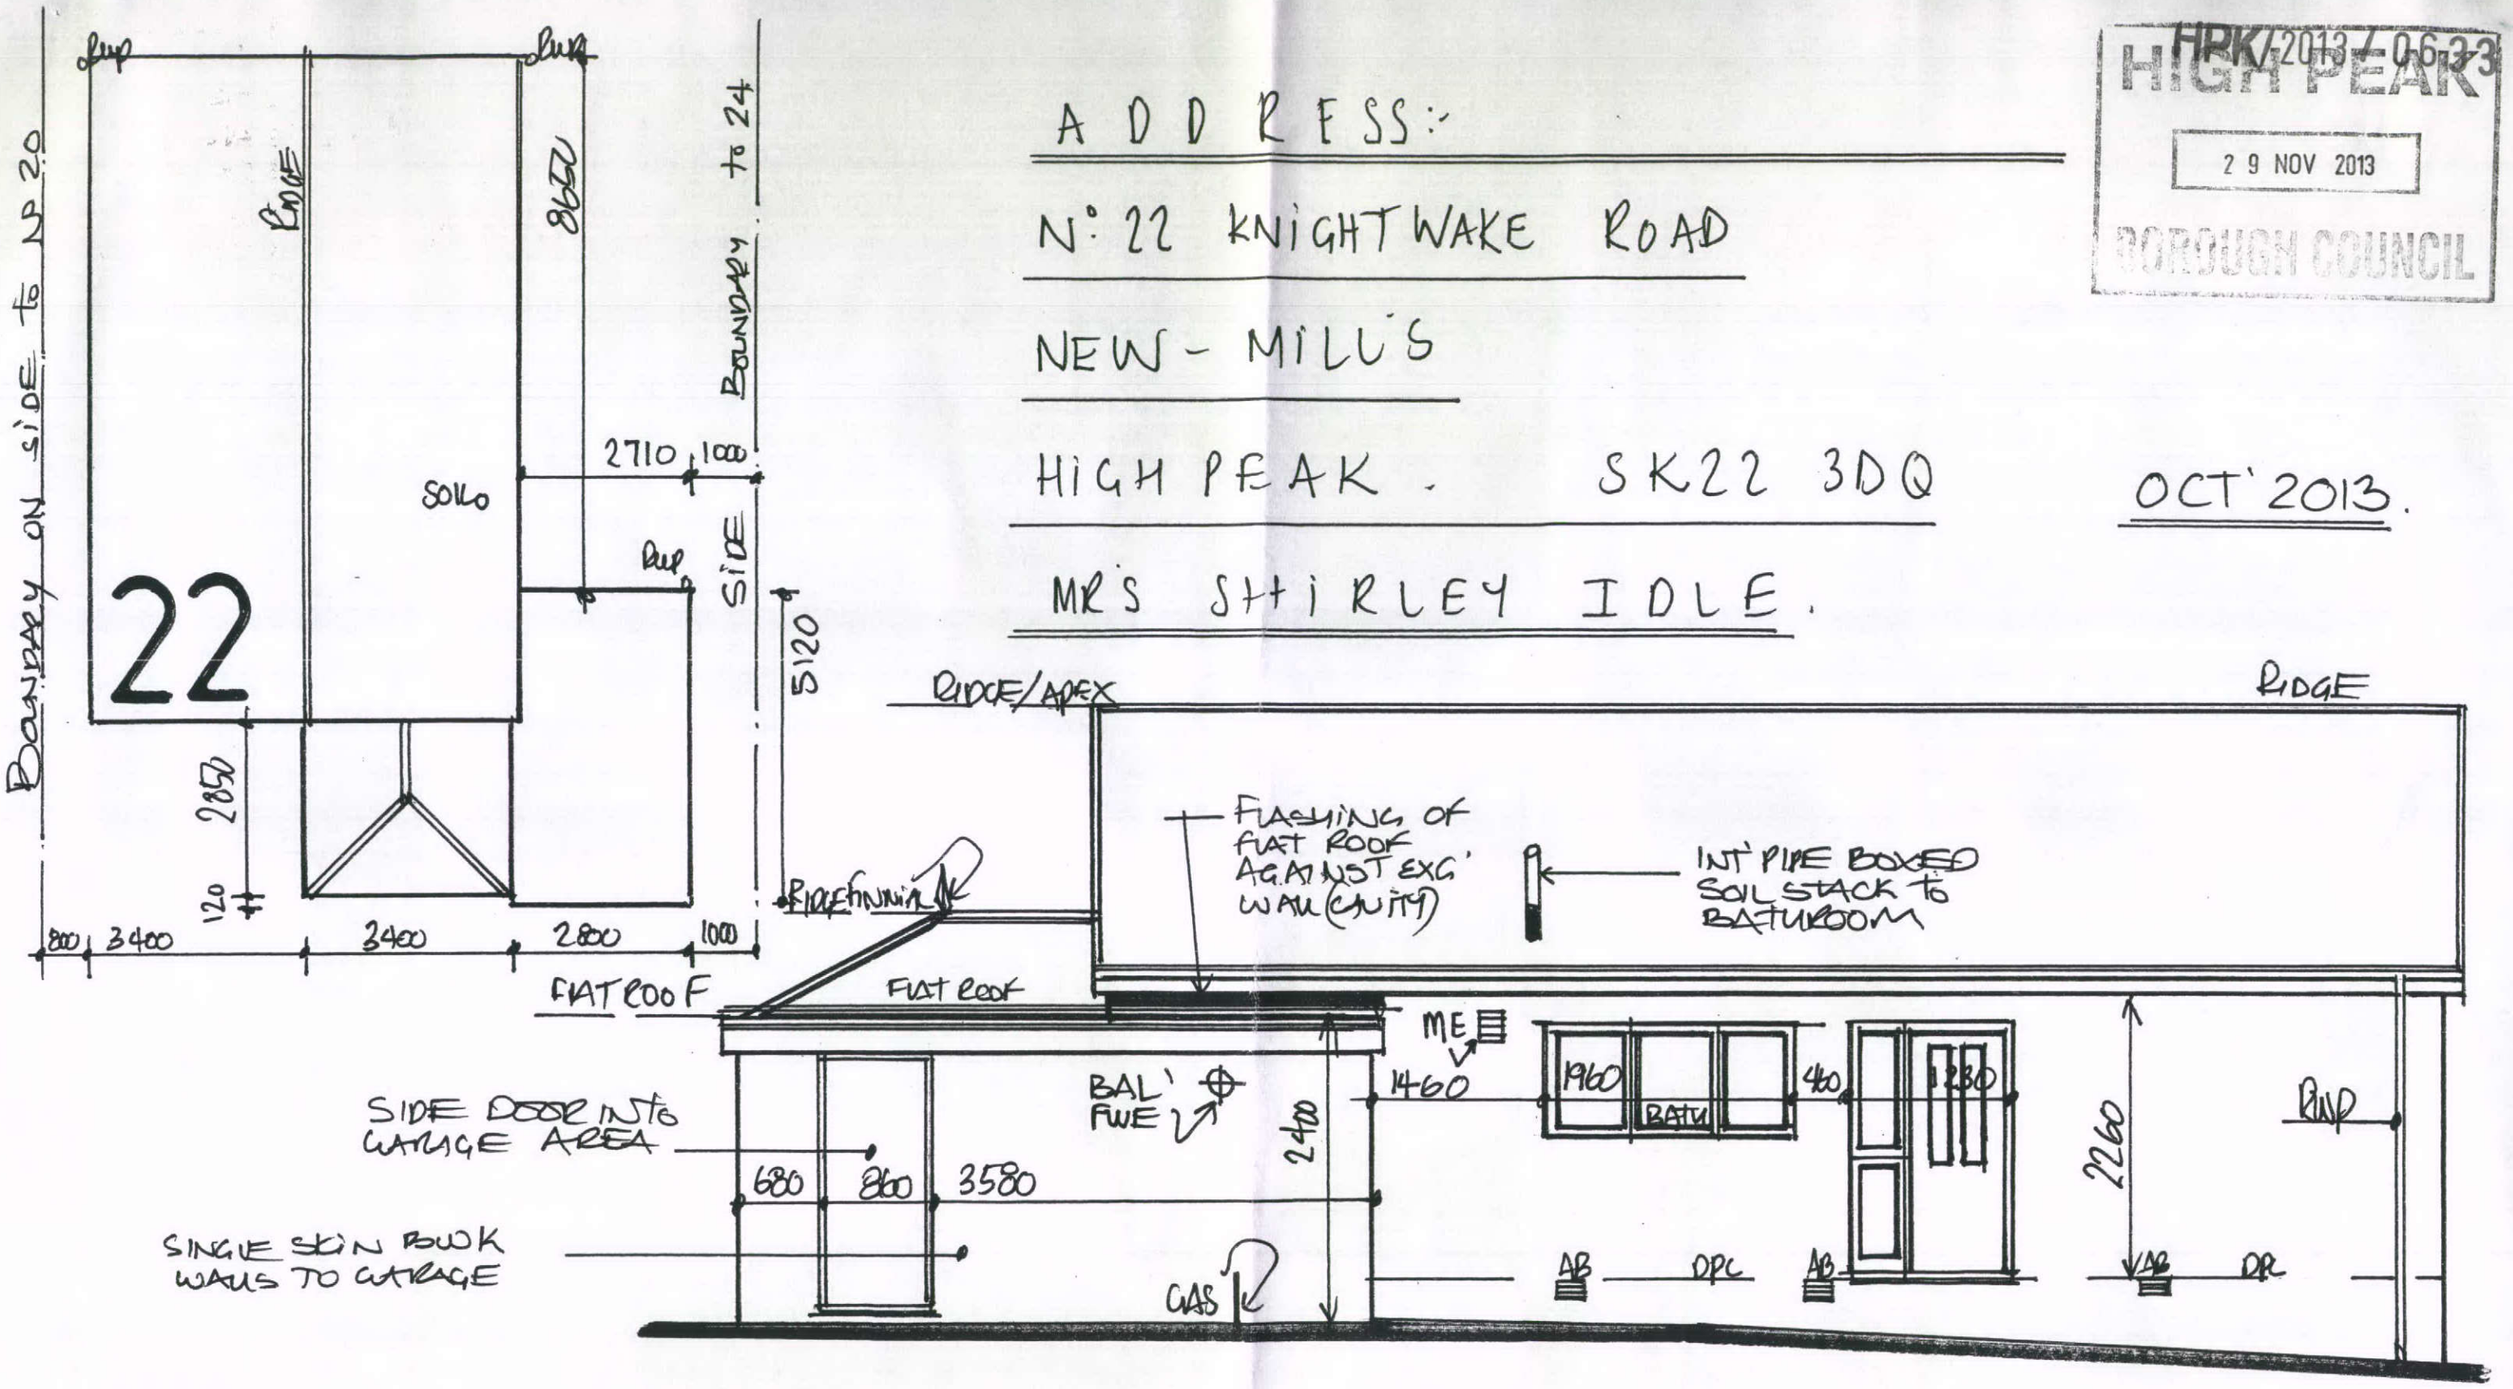

DRG N°: 1

1:50 EXISTING SIDE VIEW FROM N°: 24.