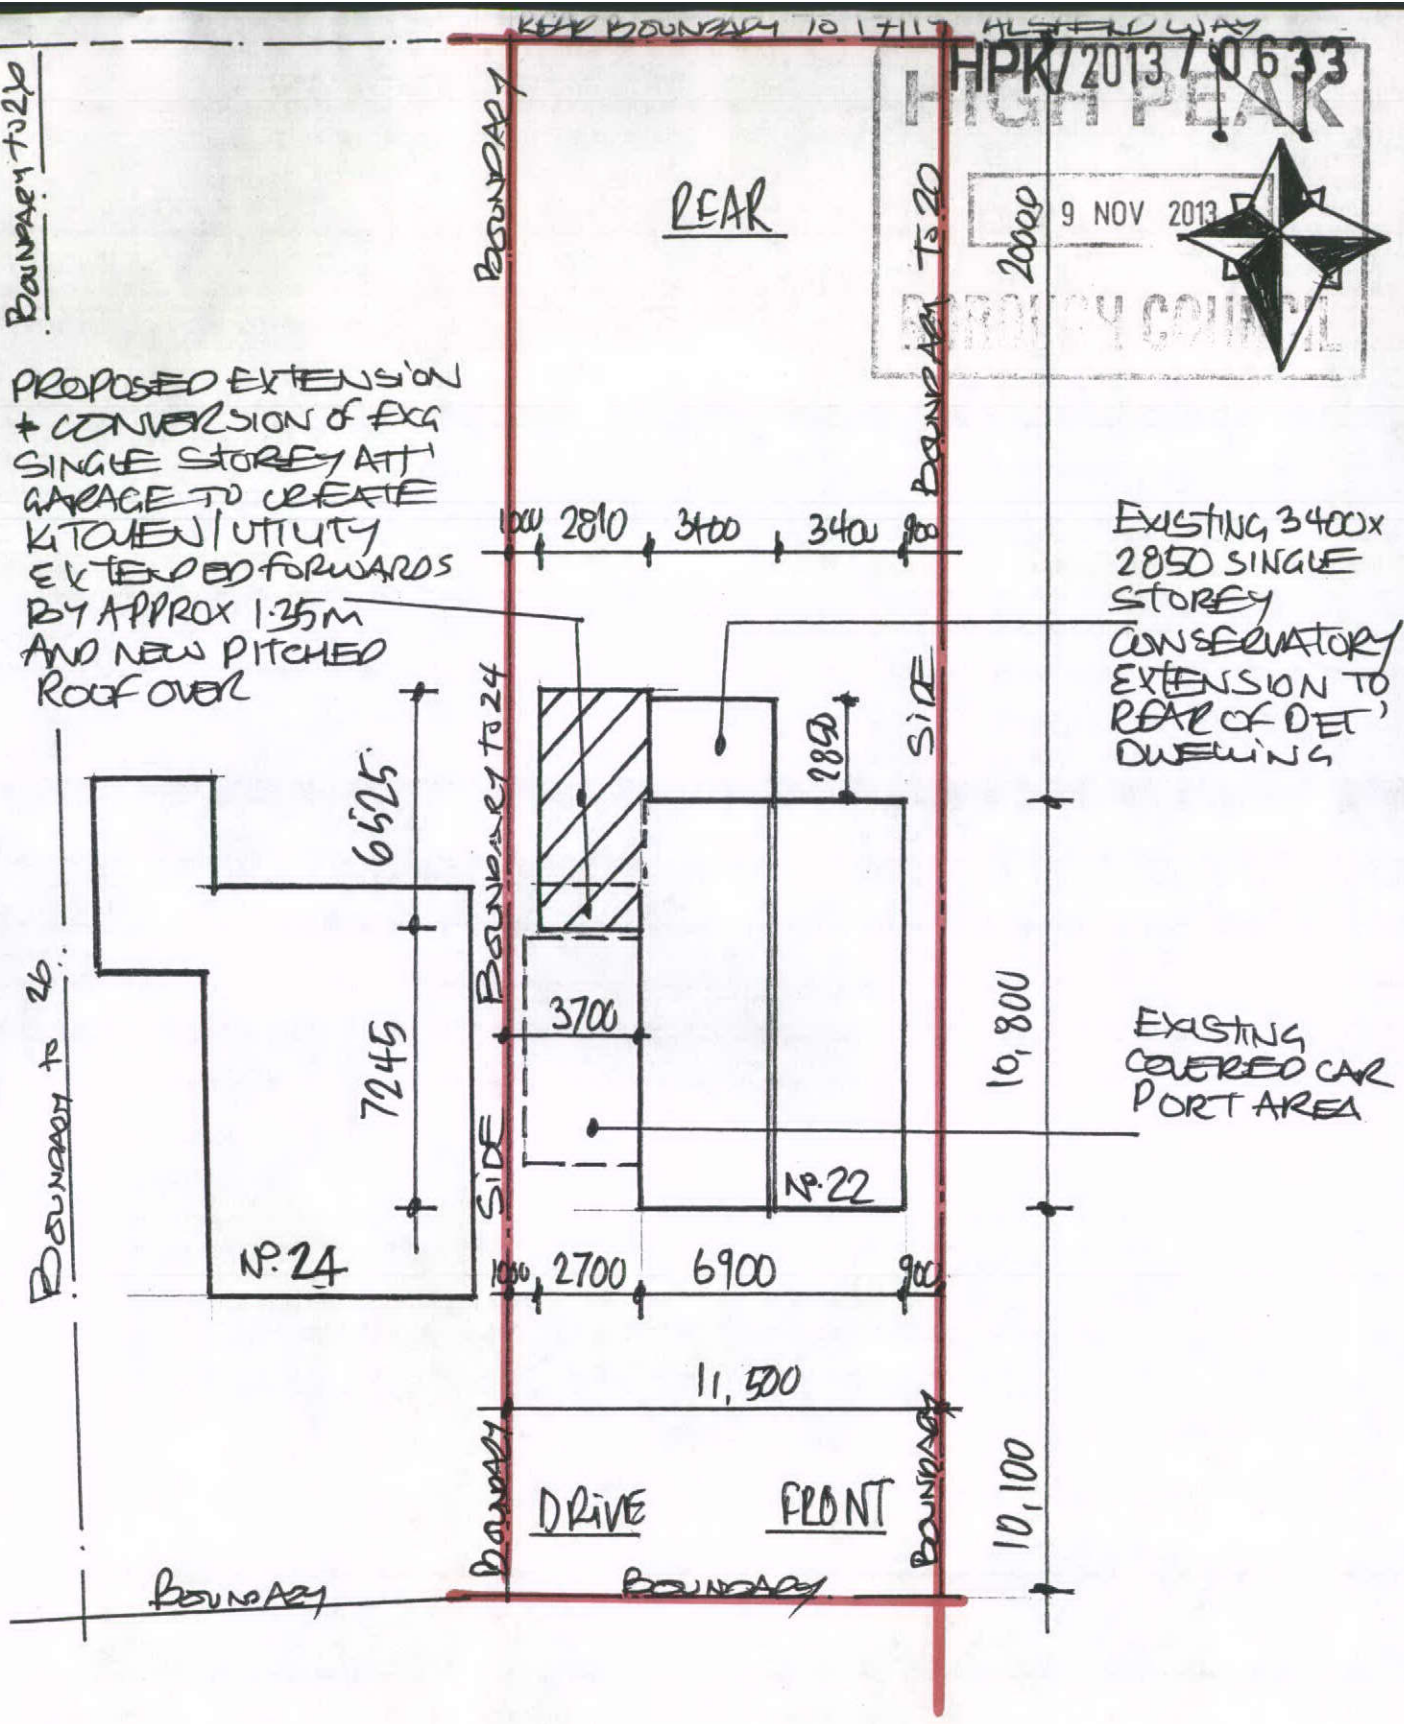


1:200 "PROPOSED" BLOCK - PLAN

Drg. 8