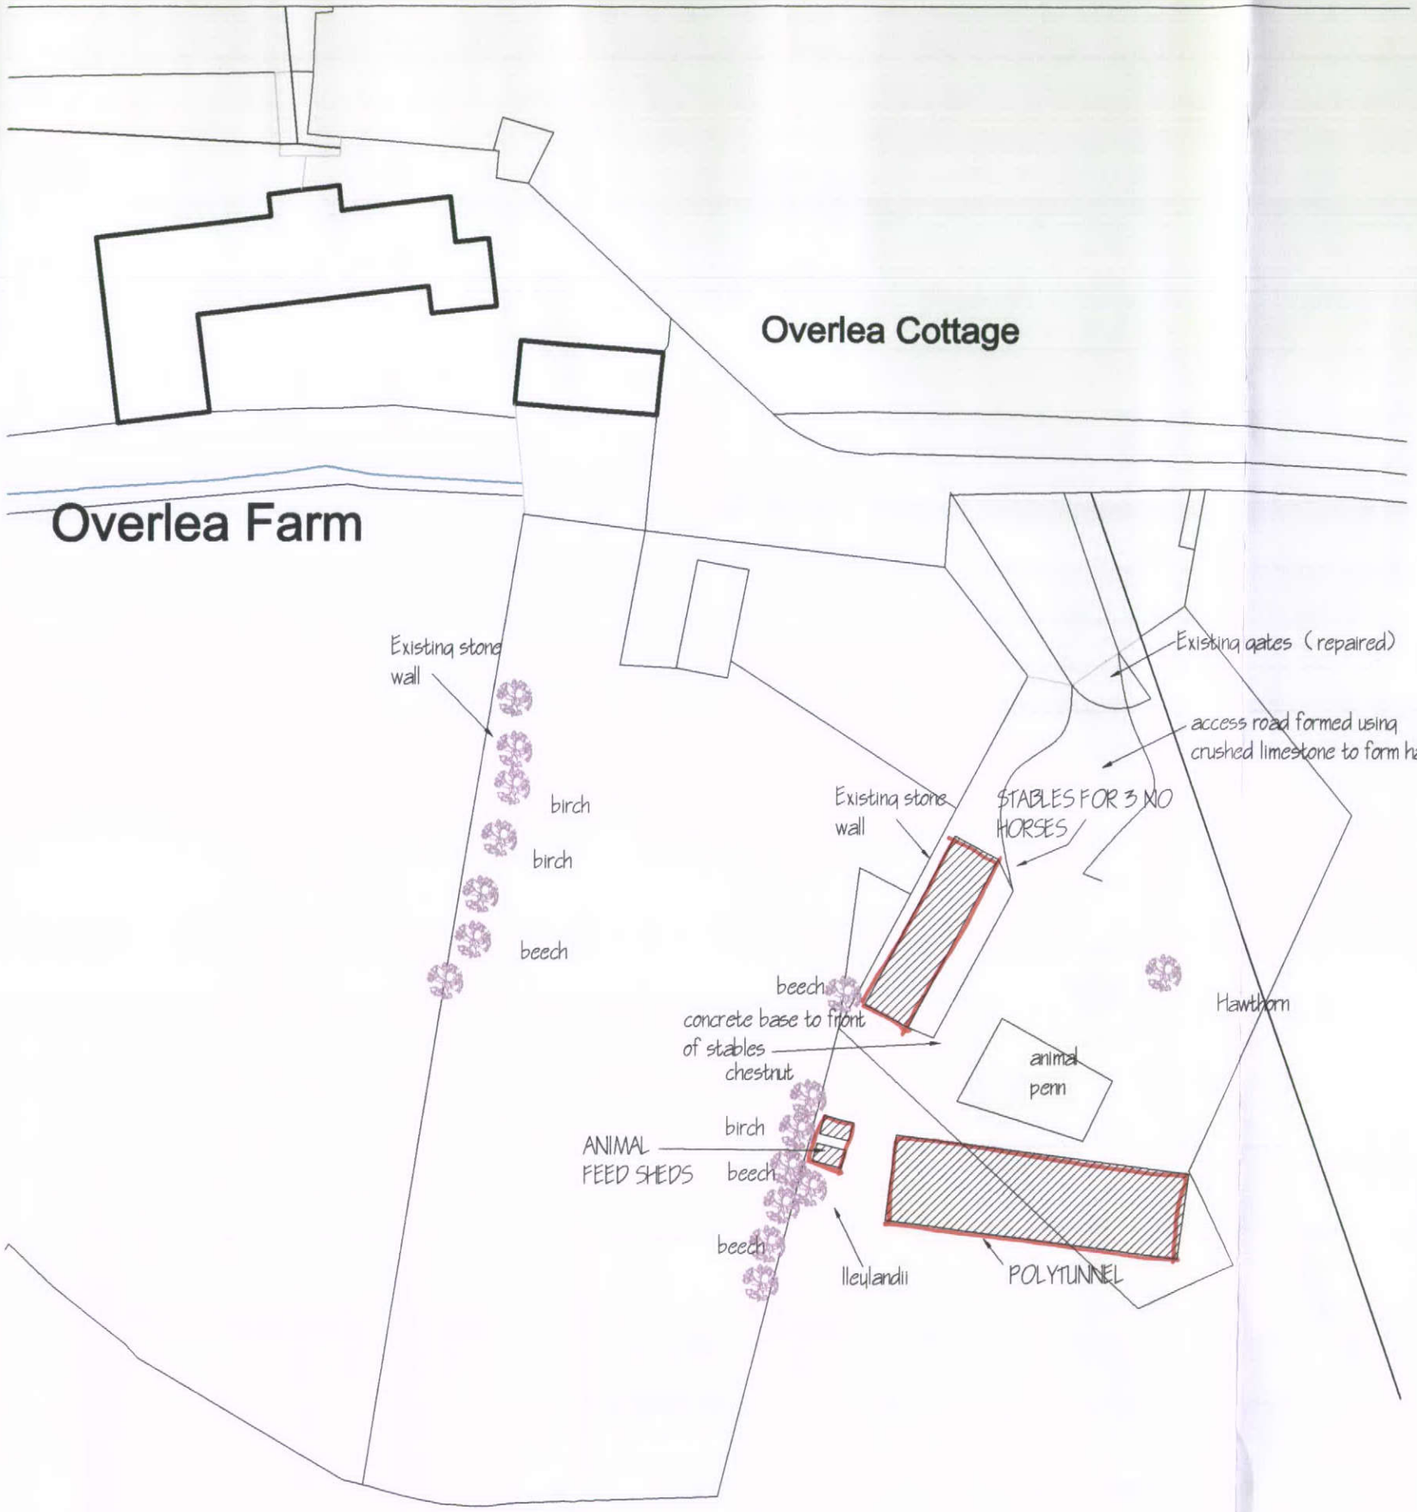

SITE PLAN
scale 1: 500

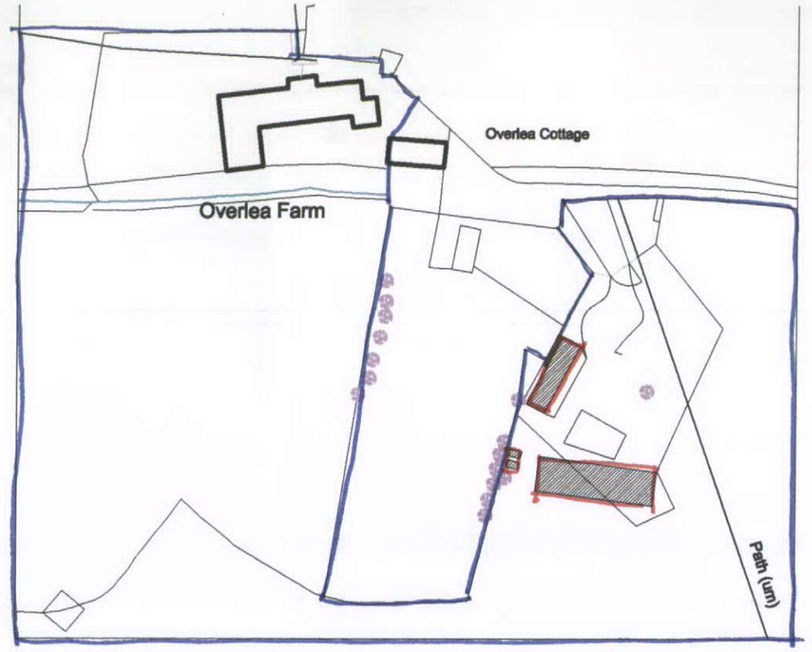

LOCATION PLAN
scale 1: 1250

scale

1:100
1:50

01 02 03 04 05 06 07 08 09 10m

01 02 03 04 05m

ALL DIMENSIONS TO BE CHECKED ON SITE PRIOR TO ORDERING OR ERECTING MATERIALS DO NOT SCALE.

JPP DESIGN SERVICES LTD
122 STOCKPORT RD
GEE CROSS, HYDE.
SK 14 5RA

PROPOSED STABLES, FEED STORES
POLY TUNNEL, ASSOCIATED GRD WORKS.

CLIENT
Mrs W. MARTIN
OVERLEA FARM, OVEN HILL ROAD
NEW MILLS SK22 4QJ

REV.	DRG NO. JPP / 818_002
DATE NOV 2013	SCALE 1:500, 1250 @ A3