
Gherkin Sandwich & Coffee Shop, 90 Low Leighton Road, New Mills, High Peak

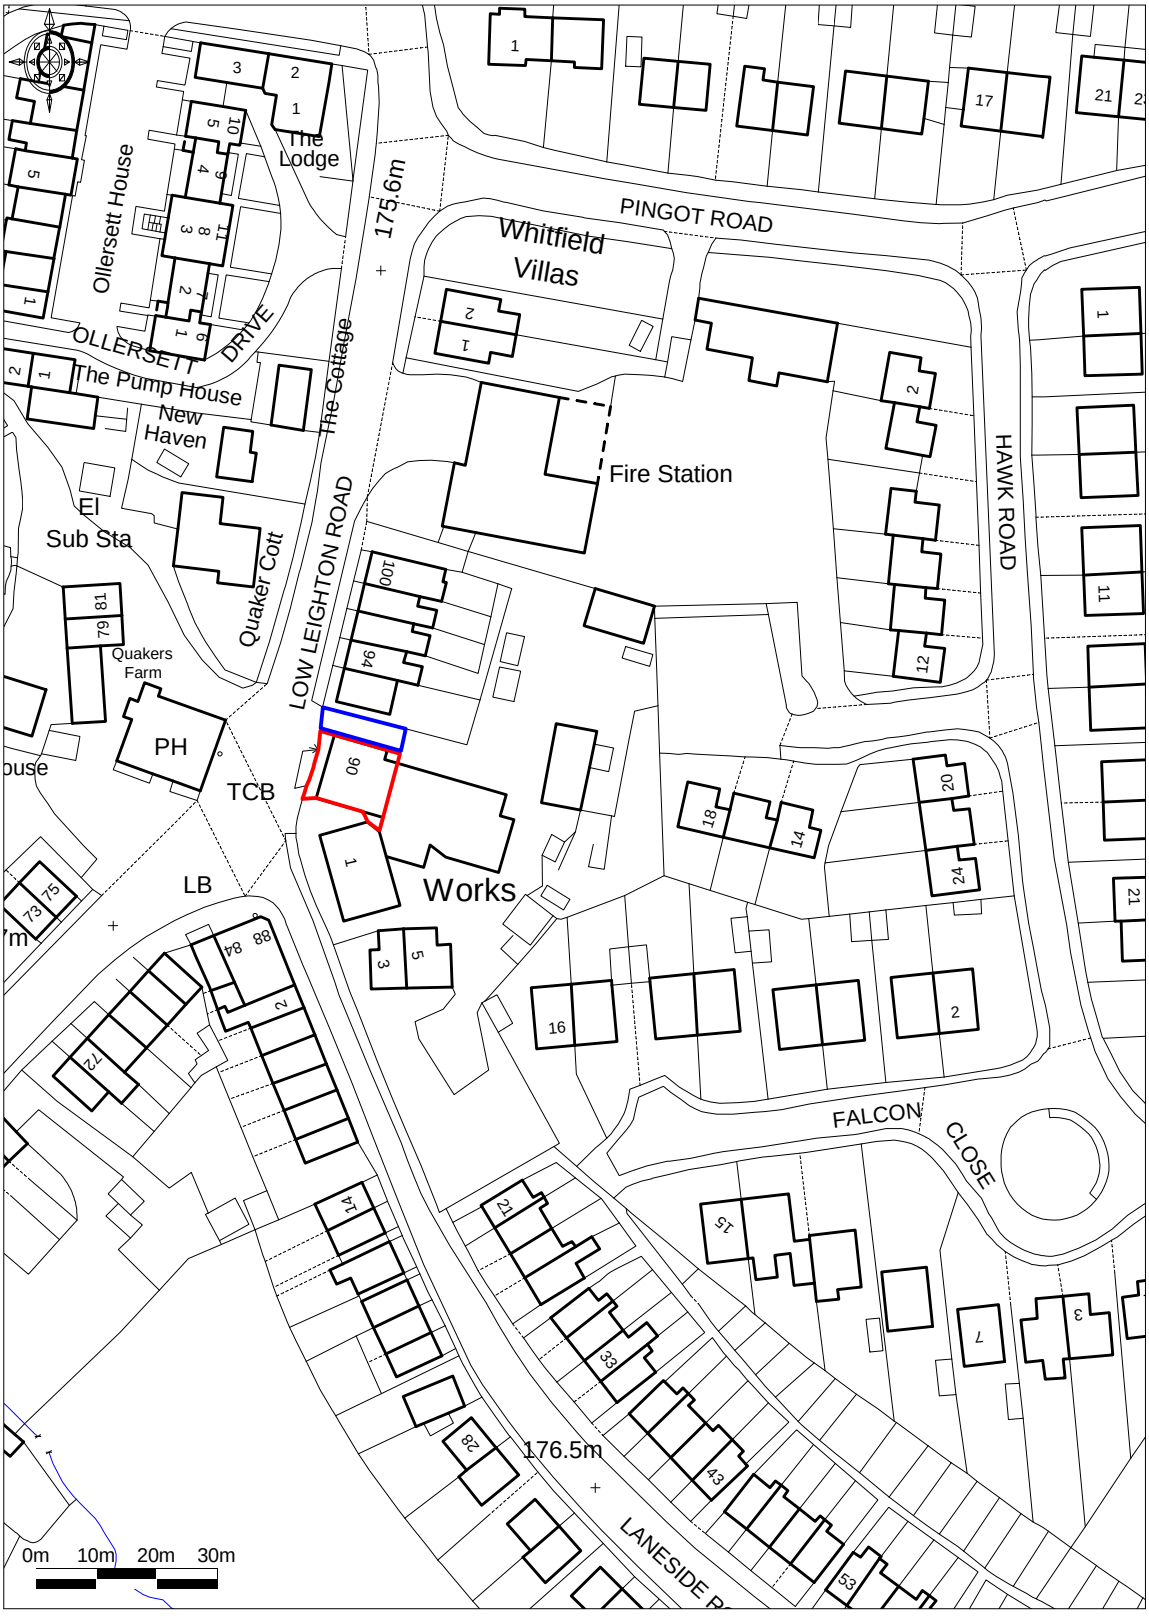

Promap®
Ordnance Survey © Crown Copyright 2013. All rights reserved.
Licence number 100022432. Plotted Scale - **1:1250**