HPK/2013/0558

HIGH PEAK

2 NOV 2013

PLANNING COUNCIL

NOTE
All external finishes to each unit are in ~~sustainable timber cladding~~ treated with environmentally friendly preservative weather treatment.
Concrete base to stable block and changing rooms.
Front of changing rooms incorporates a hardwood removable decking area -

ANIMAL SHELTER A
5.0x4.0 mtrs

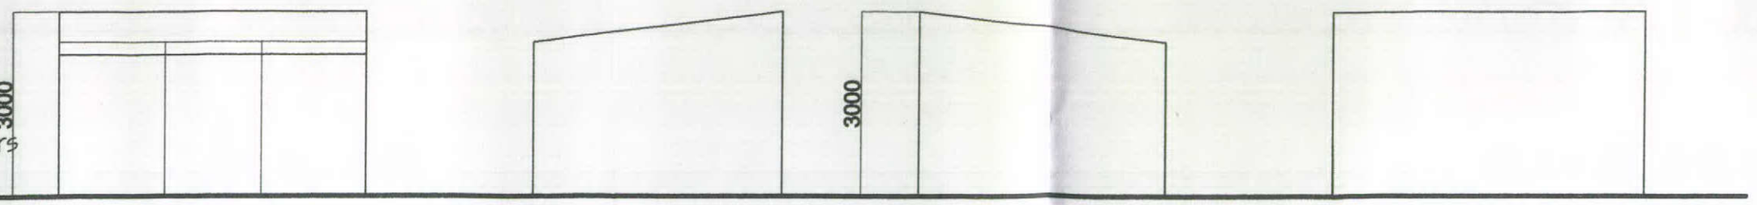

STABLES
15.5x4.0mtrs

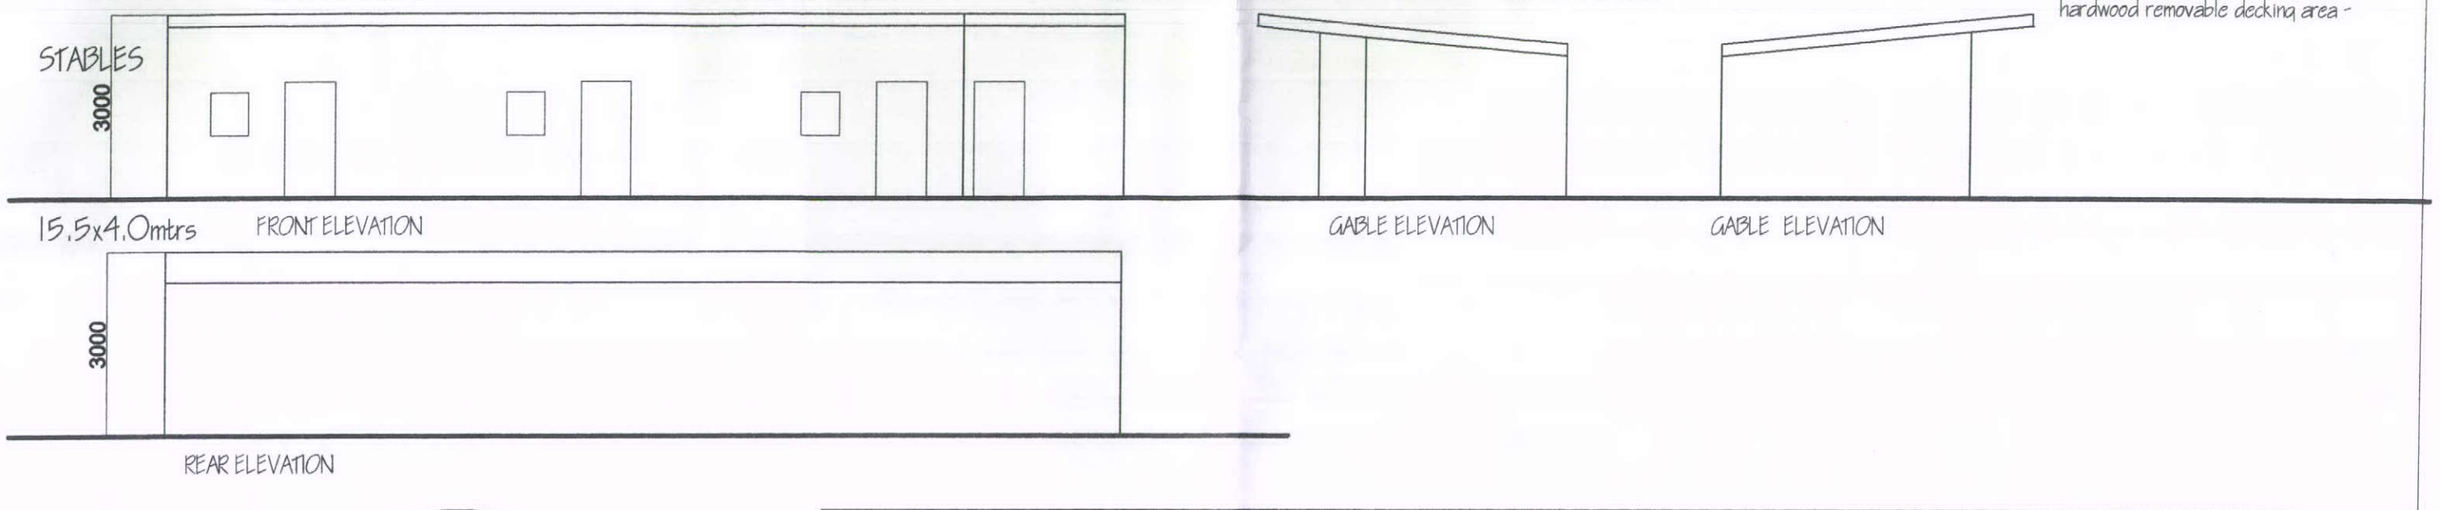

POLY TUNNEL
24.0x7.0mtrs

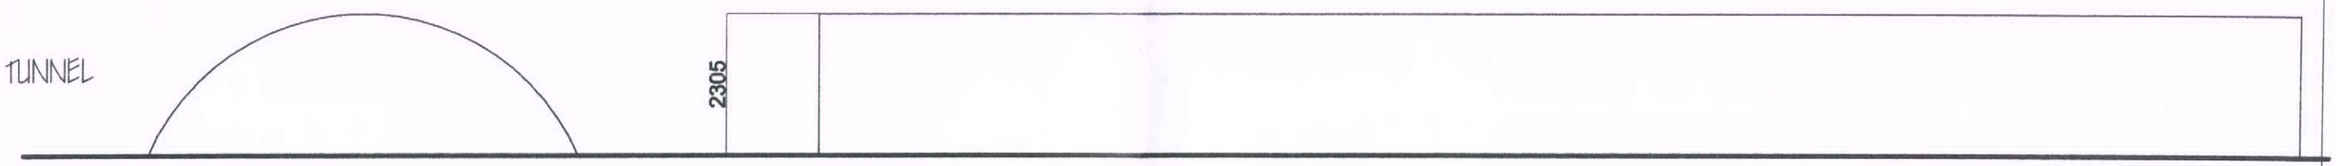

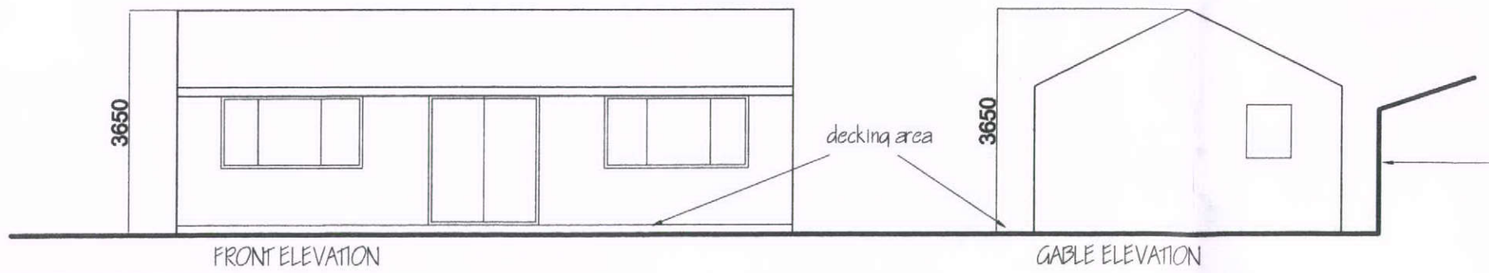

excavated area of land to be faced with Natural stone which has been removed and saved from the excavation for use as a wall facing.

CHANGING ROOMS/
TACK ROOM / DINING
10.0x5.0 mtrs

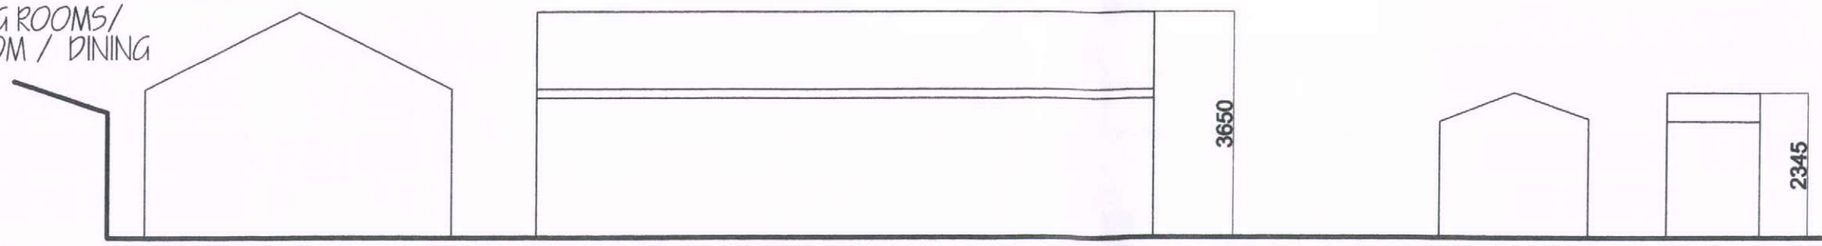

FEED STORES

ELEVATIONS

scale 1:100 / 1:50

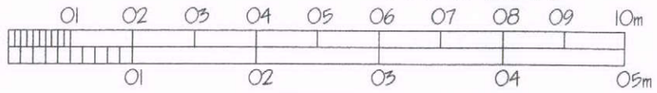

ALL DIMENSIONS TO BE CHECKED ON SITE PRIOR TO ORDERING OR ERECTING MATERIALS DO NOT SCALE.

JPP DESIGN SERVICES LTD
122 STOCKPORT RD
GEE CROSS, HYDE.
SK 14 5RA

PROPOSED CHANGING, DINING, TACK RM STABLES, FEED STORE, ANIMAL SHELTER

CLIENT
Mrs W. MARTIN
OVERLEA FARM, OVEN HILL ROAD
NEW MILLS SK22 4QJ

REV.	DRG NO. JPP / 818_003
DATE NOV 2013	SCALE 1:100 @ A3