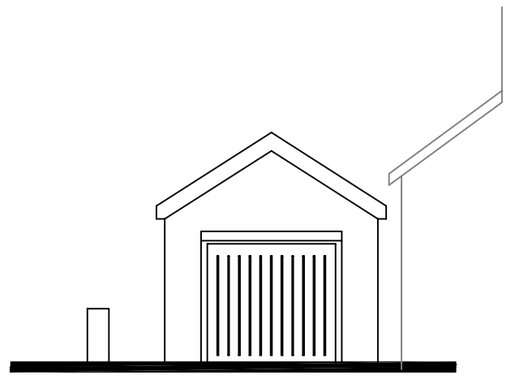

EXISTING FRONT ELEVATION

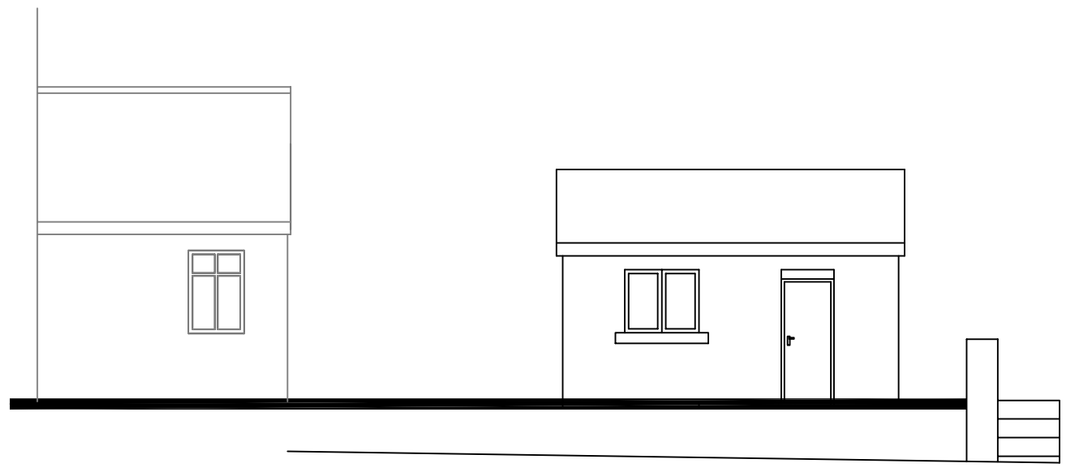

EXISTING SIDE ELEVATION

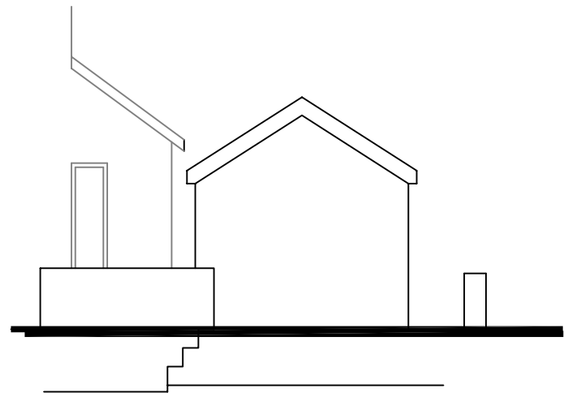

EXISTING REAR ELEVATION

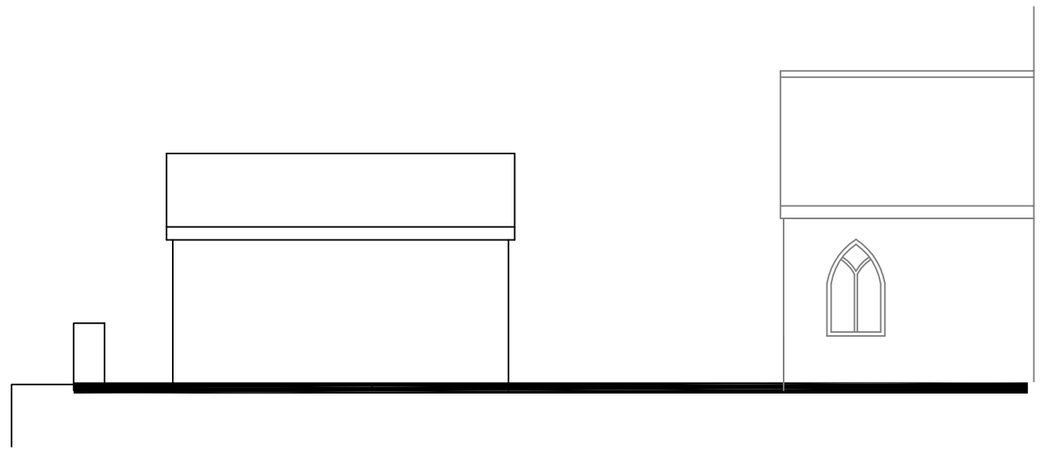

EXISTING SIDE ELEVATION

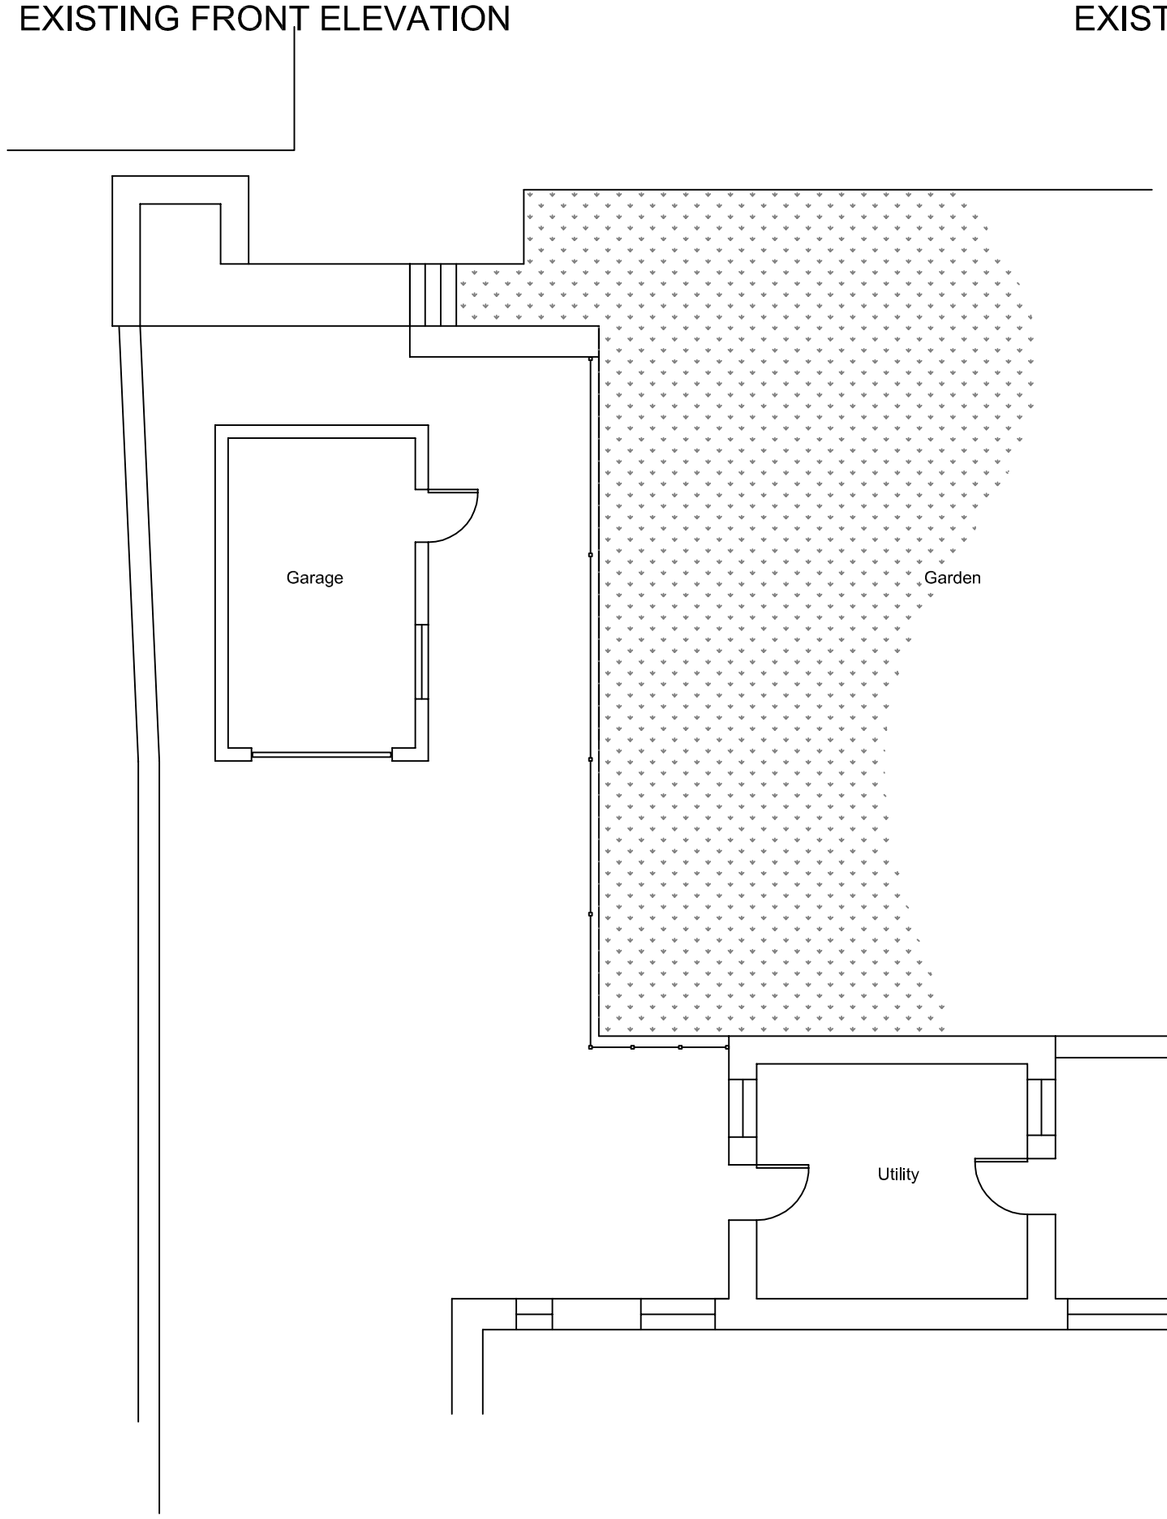

EXISTING GROUND FLOOR PLAN

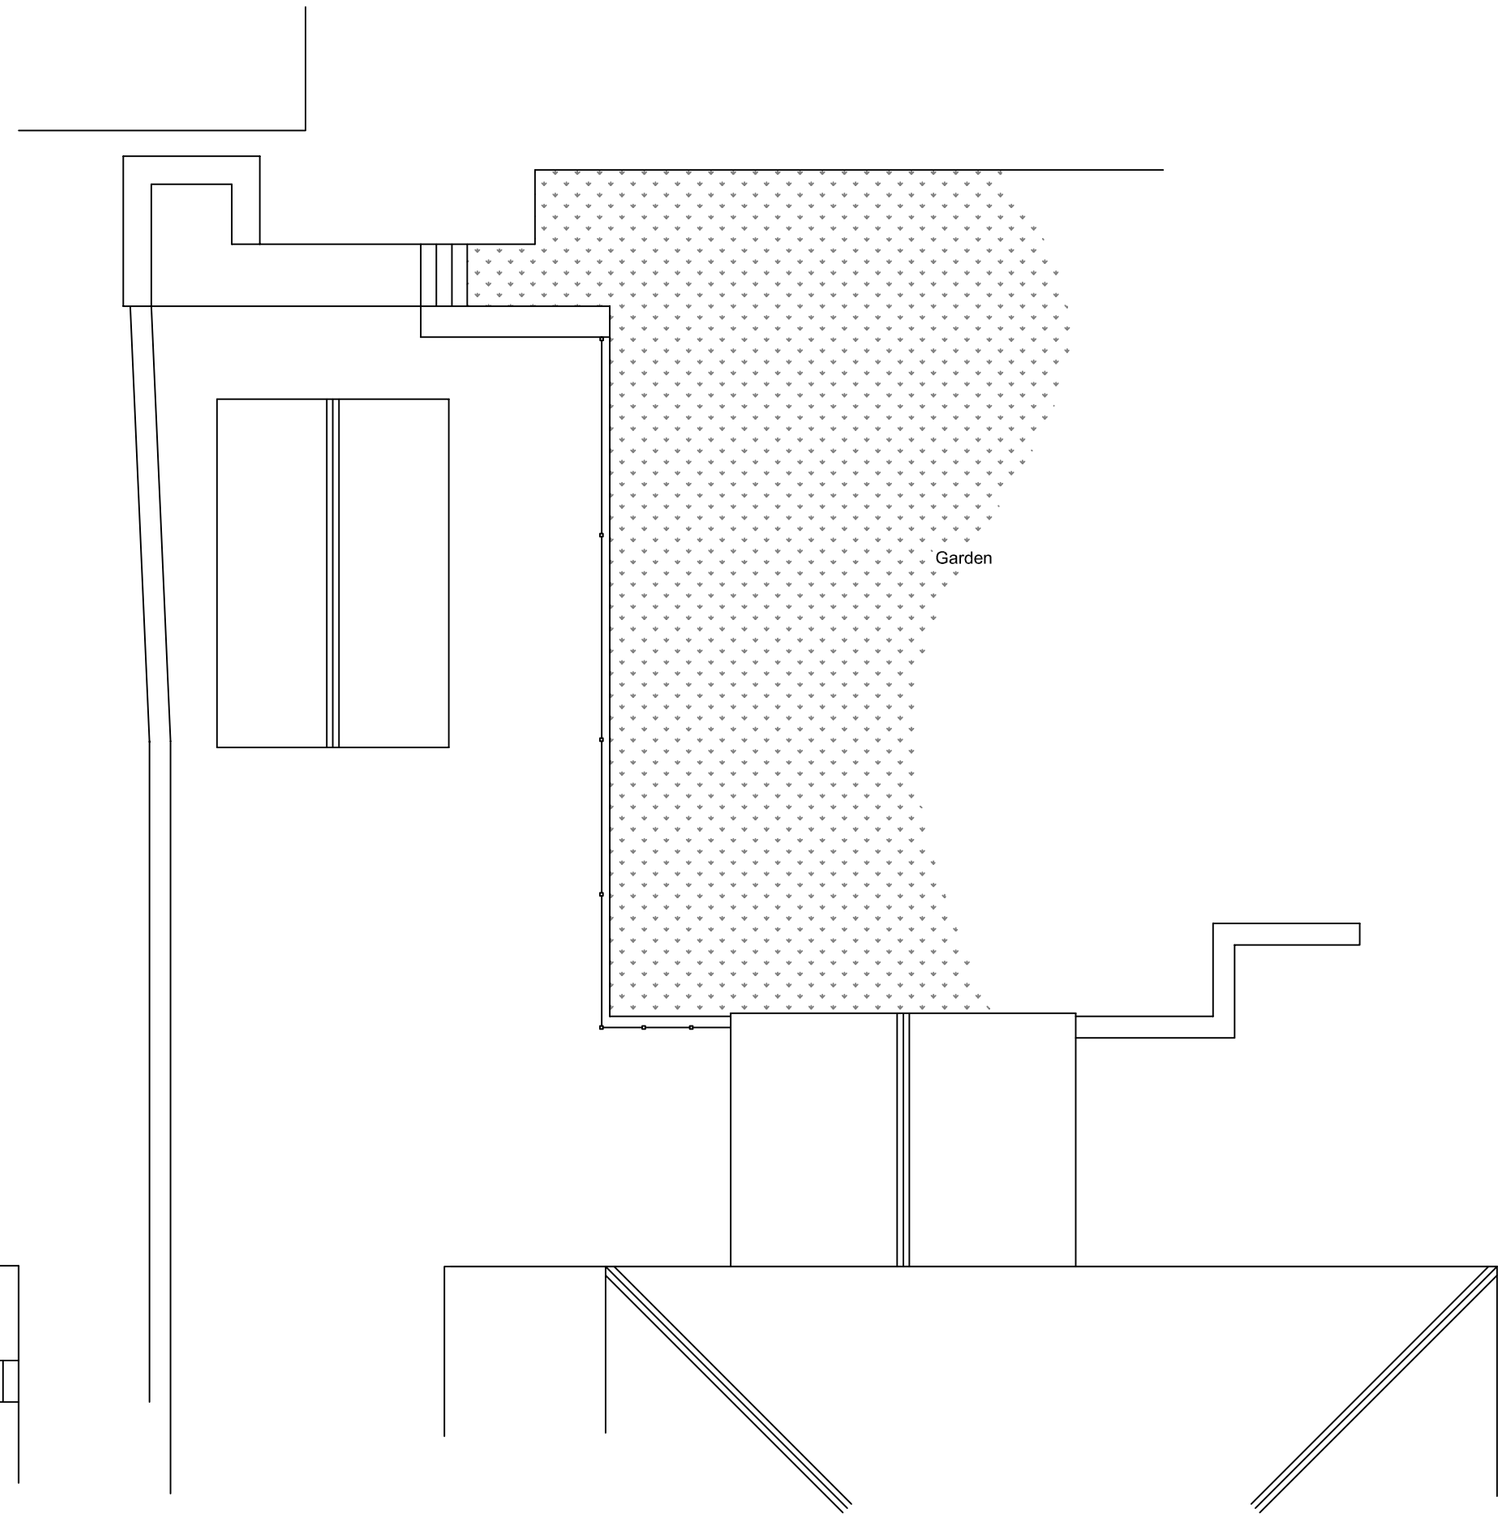

EXISTING ROOF PLAN

SCALE 1:100
A2 DRAWING

Client:
Mr & Mrs Currey
8 Hardwick Square West
Buxton
Derbyshire
SK17 6PX

Agent:
Bricks and Pieces
Suite 301
Broadstone Mill
Broadstone Road
Stockport
SK5 7DL
Tel 0161 443 4117
info@bricksandpieces.co.uk

©Bricks and Pieces

EXISTING ELEVATIONS/PLANS - DOCUMENT C6107

9th September 2013