second floor (part) 1:50

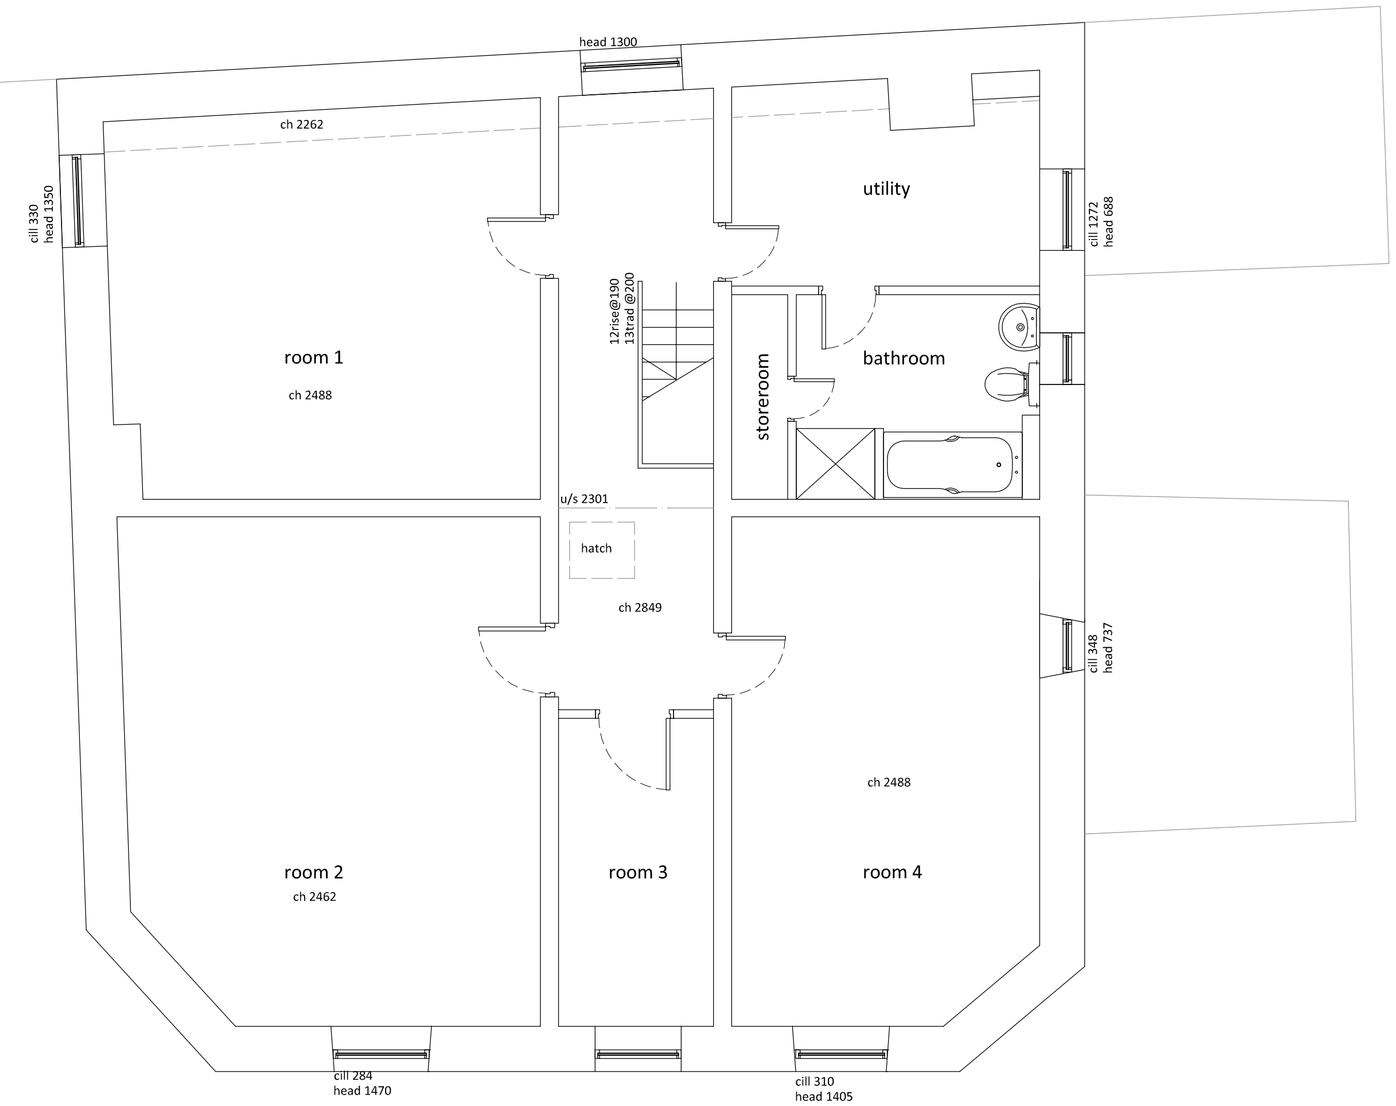

roof (part) 1:50

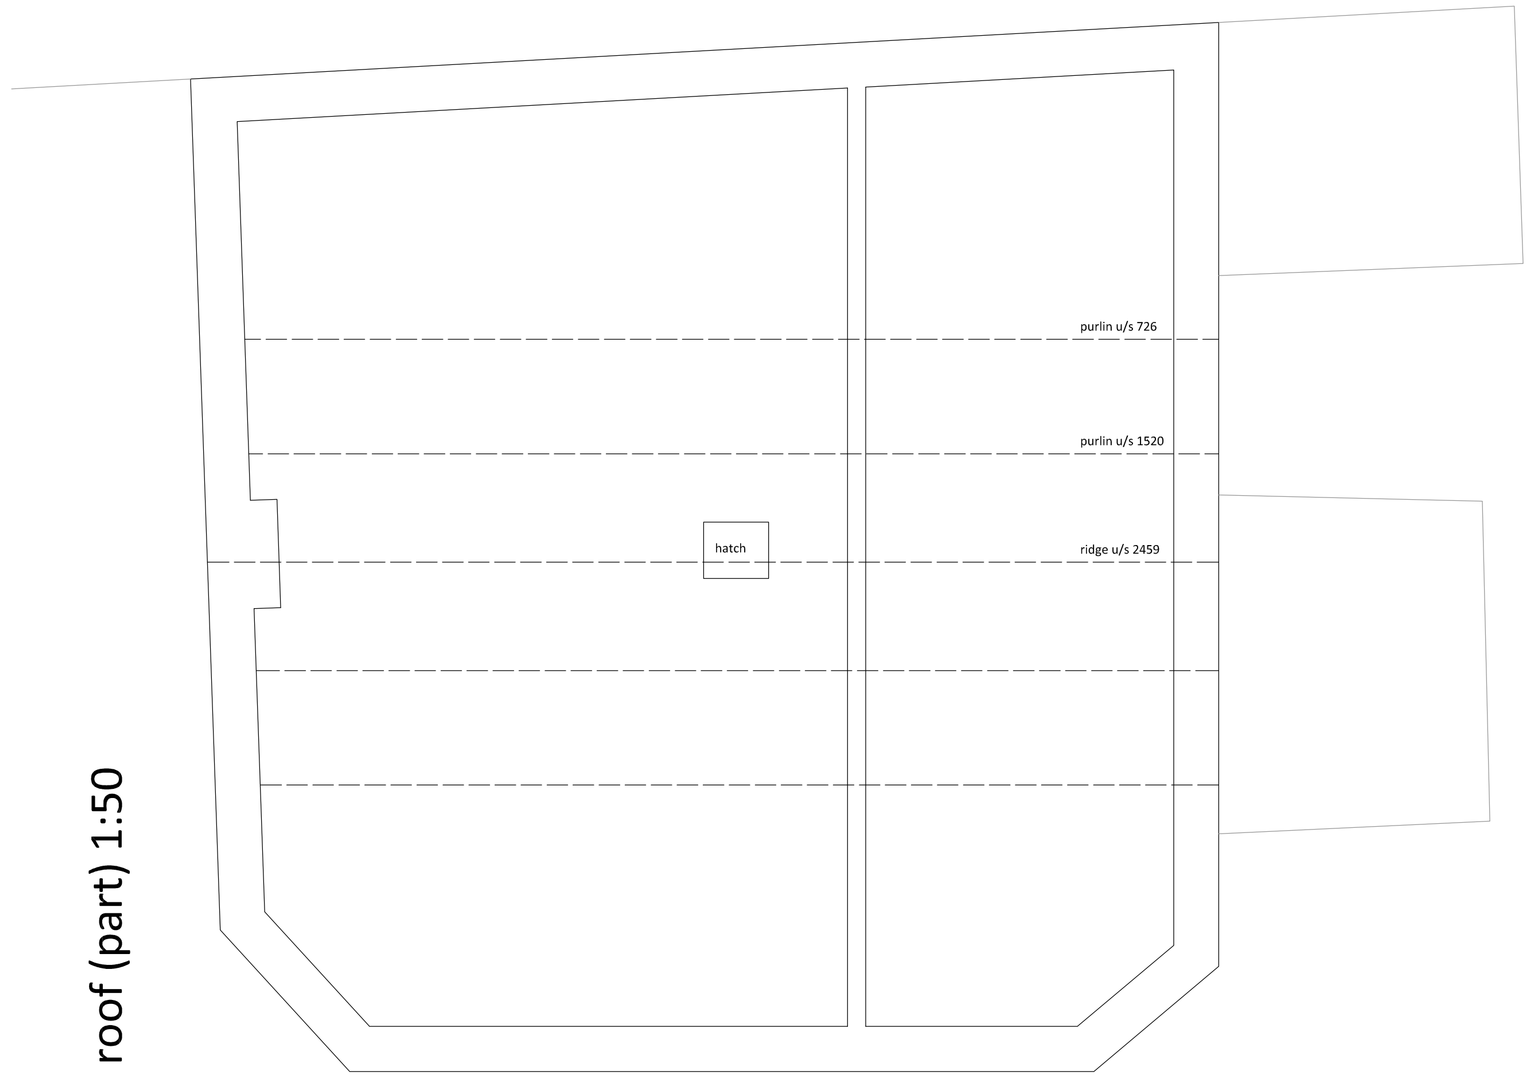

first floor (part) 1:50

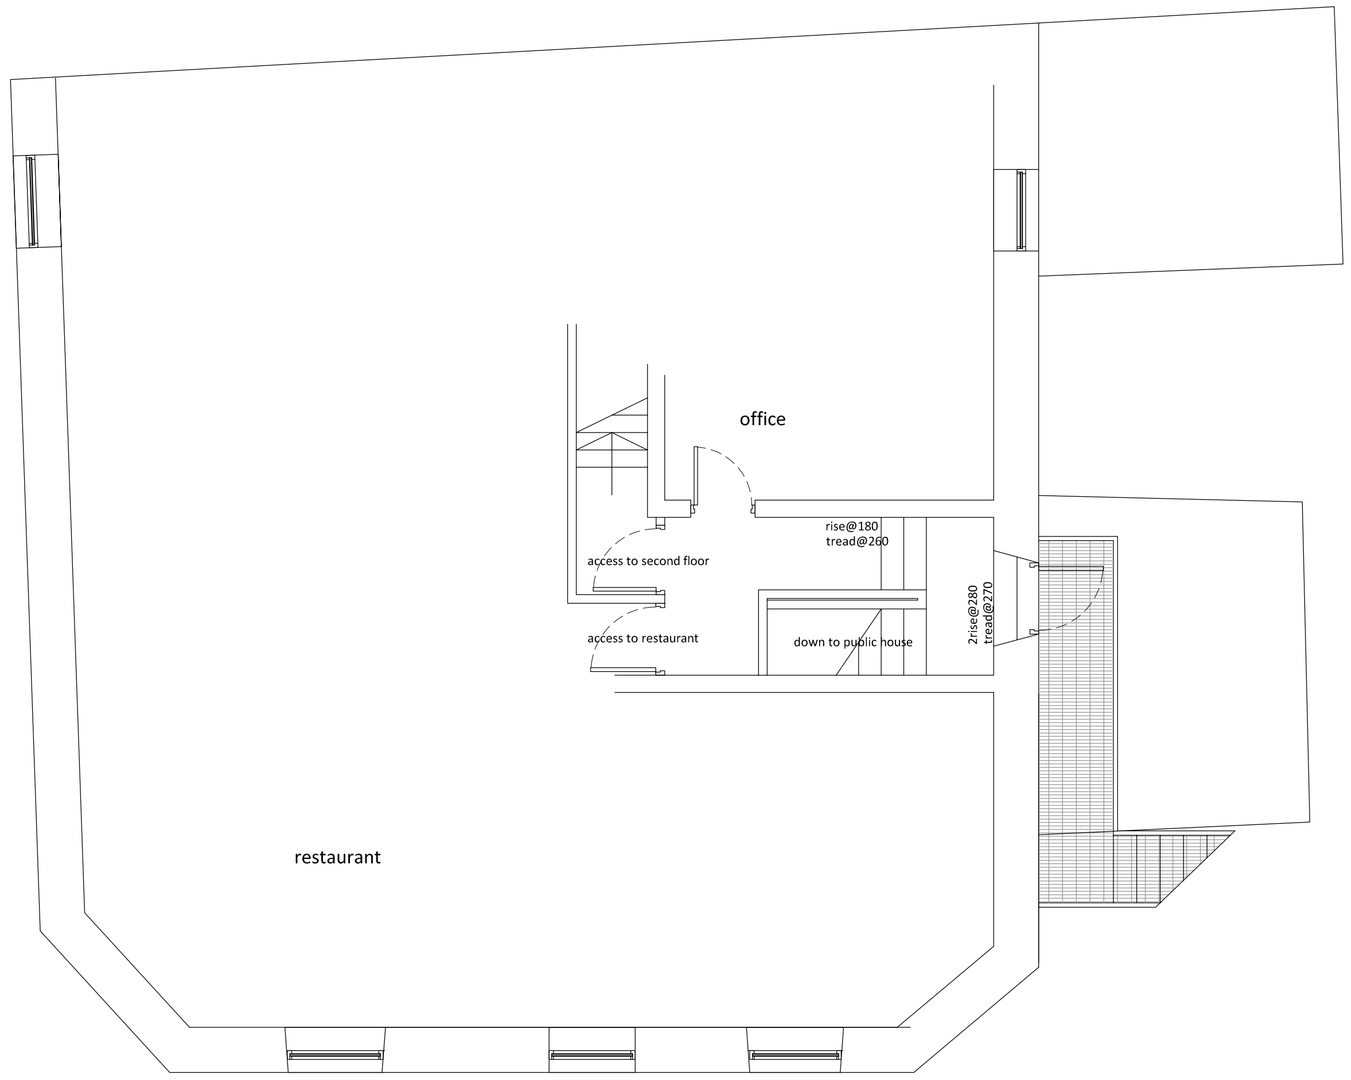

location plan 1:500

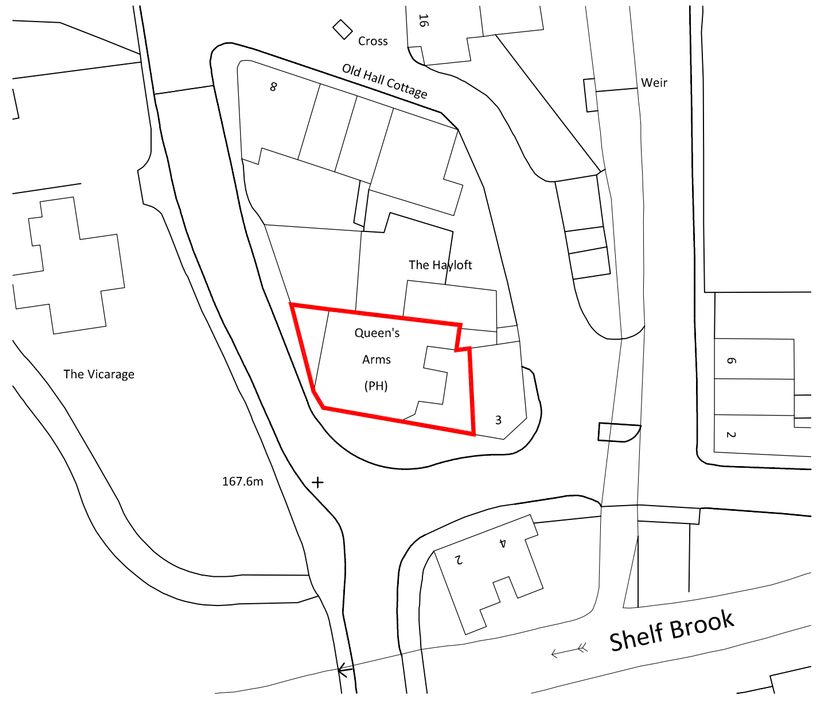

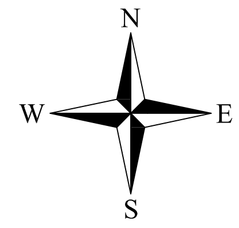

stamford wing
chartered surveyors & building consultants

Ref. J1013413

Scale @ A1 1 : 50 / 500

Client The Queens Arms

Project The Queens Arms
1 Shepley St
Old Glossop

PART SURVEY

Date Aug 2013

Drwg. No. J1013413-01