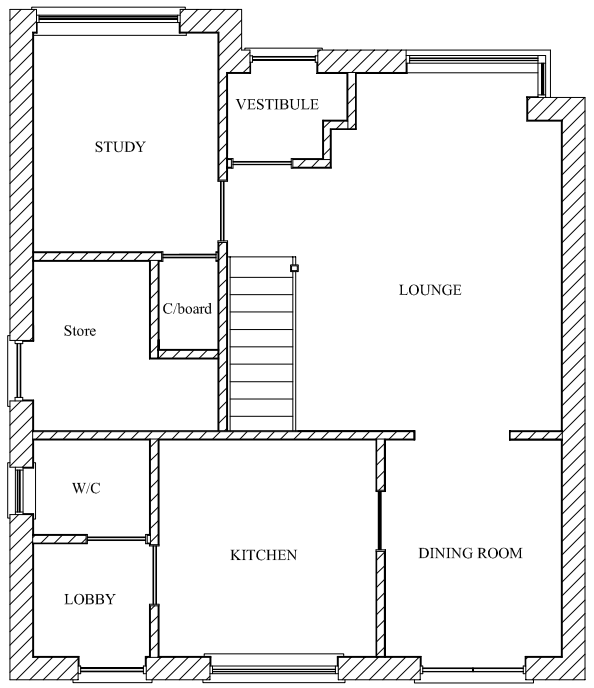
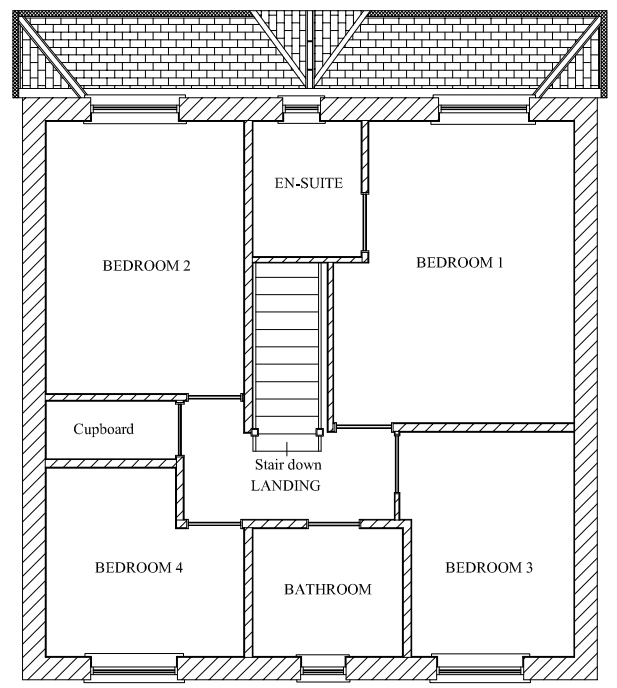
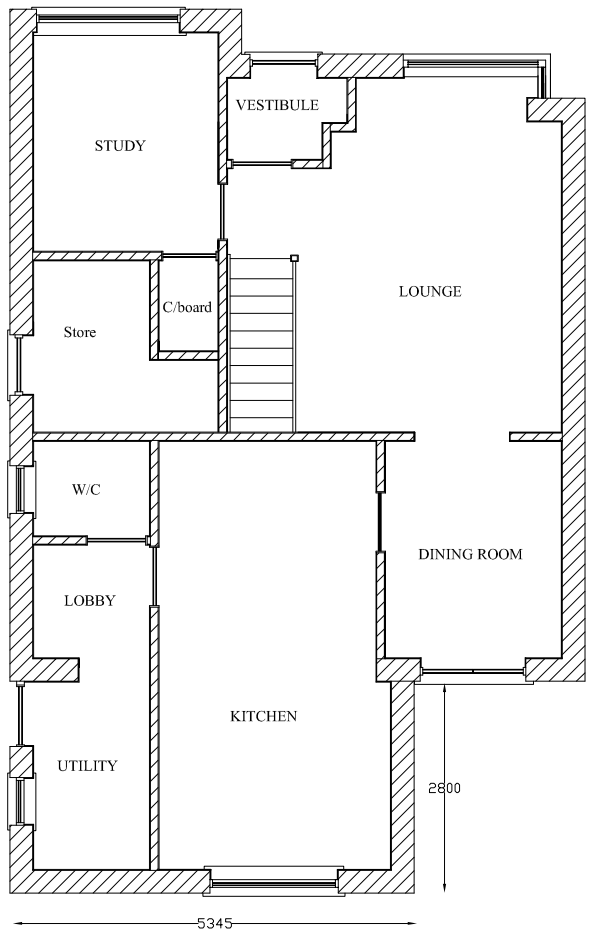
EXISTING GROUND FLOOR PLAN



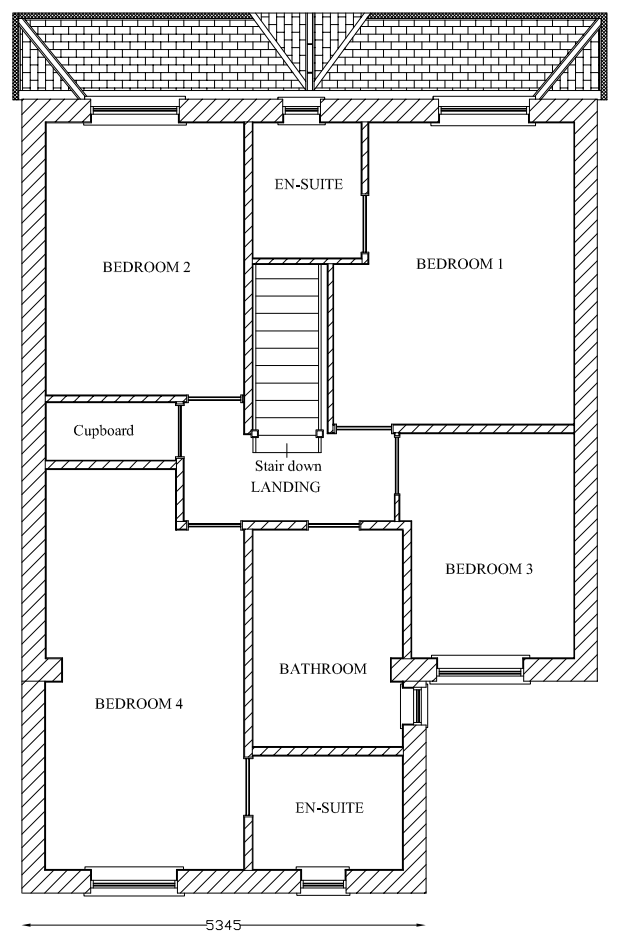

EXISTING FIRST FLOOR PLAN




PROPOSED GROUND FLOOR PLAN




PROPOSED FIRST FLOOR PLAN




SCALE 1:100

DRAWING NO. 04