


EXISTING REAR ELEVATION

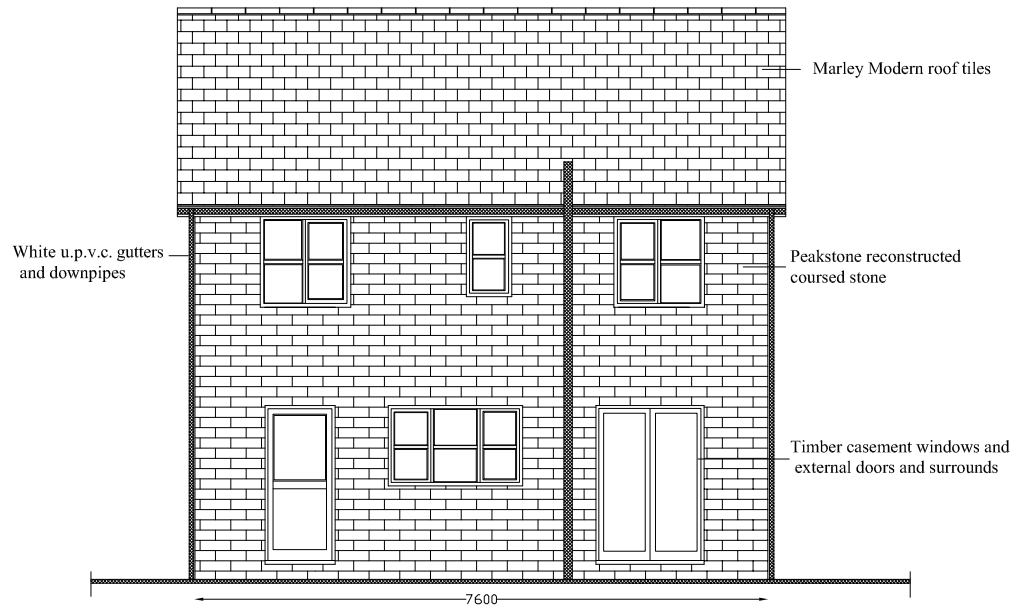

EXISTING SIDE (SOUTH) ELEVATION

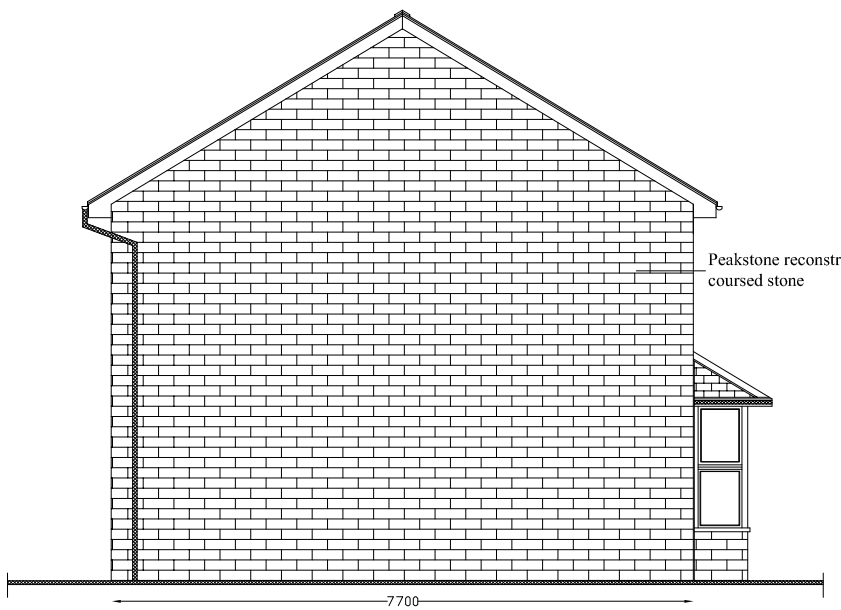

EXISTING SIDE (NORTH) ELEVATION

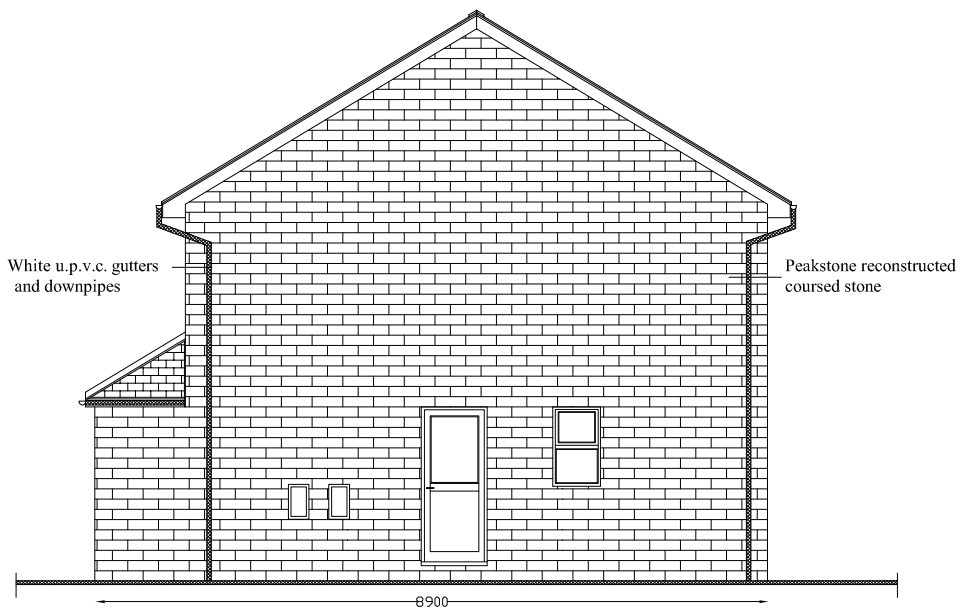

SCALE 1:100

DRAWING NO. 02