
PROPOSED REAR ELEVATION



PROPOSED SIDE (SOUTH) ELEVATION

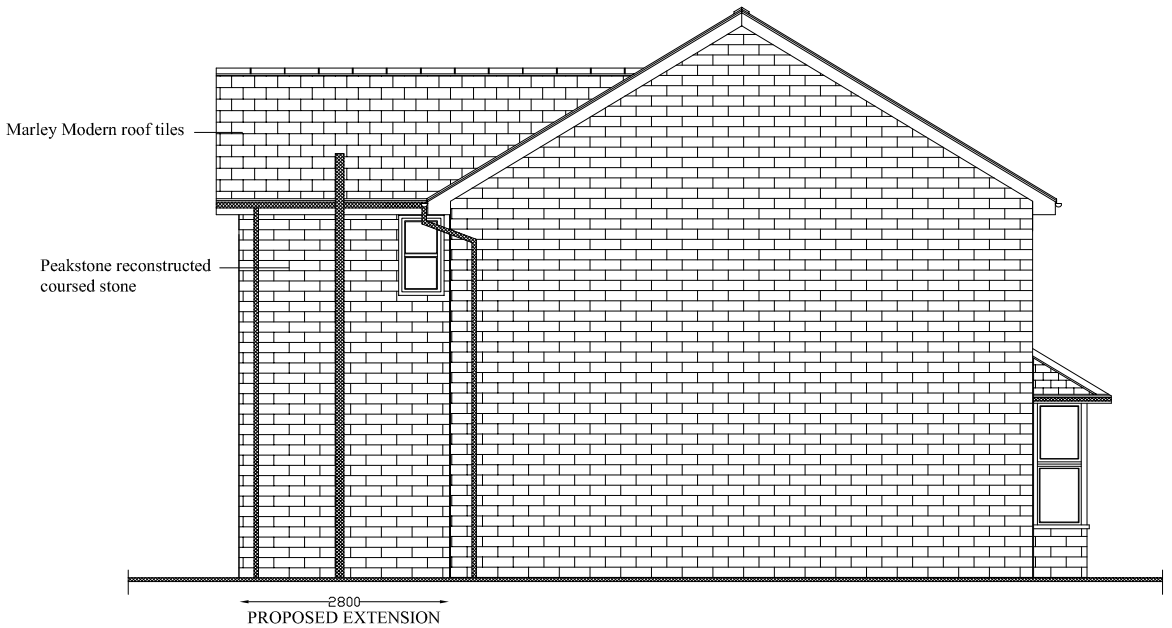

PROPOSED SIDE (NORTH) ELEVATION



SCALE 1:100

DRAWING NO. 03