




Proposed South Elevation.

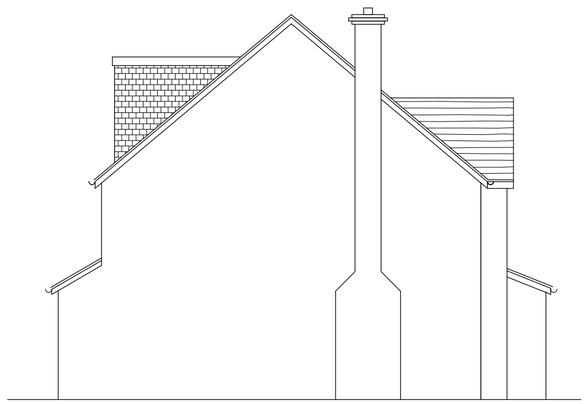


Proposed West Elevation.

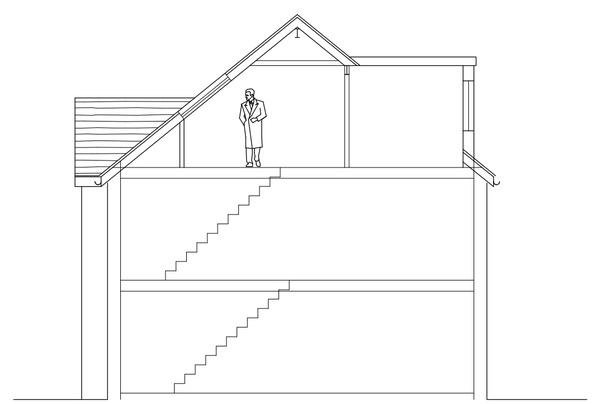

Section

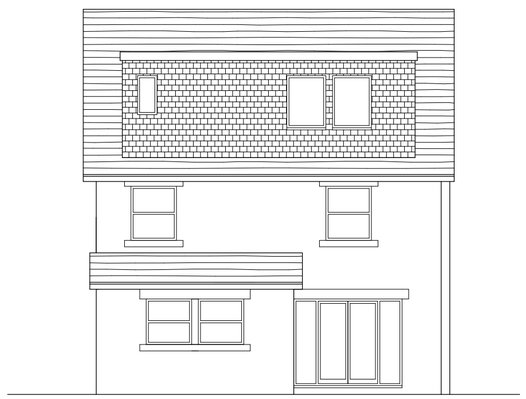


Proposed North Elevation.

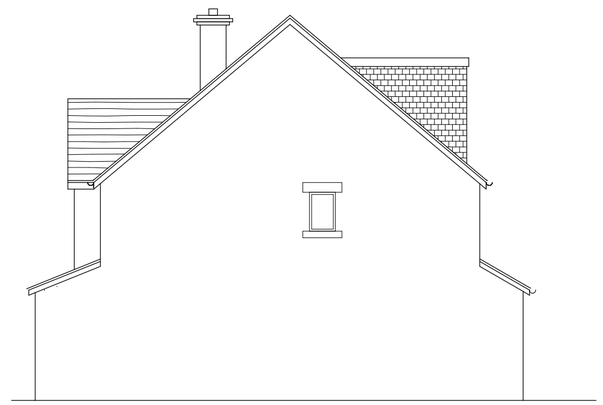


Proposed East Elevation.


THIS DRAWING IS NOT TO BE COPIED OR REPRODUCED
WITHOUT THE PRIOR WRITTEN CONSENT OF PLANMART LTD.

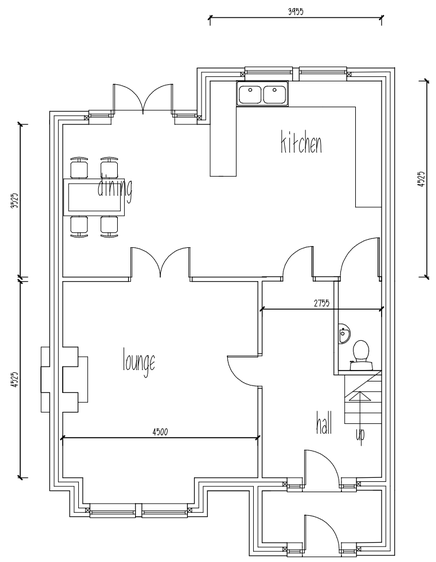

Proposed ground floor plan.

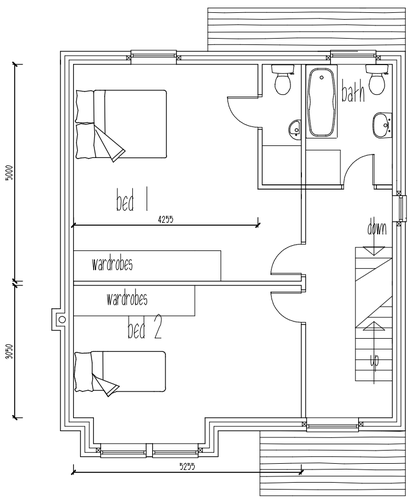

Proposed first floor plan.

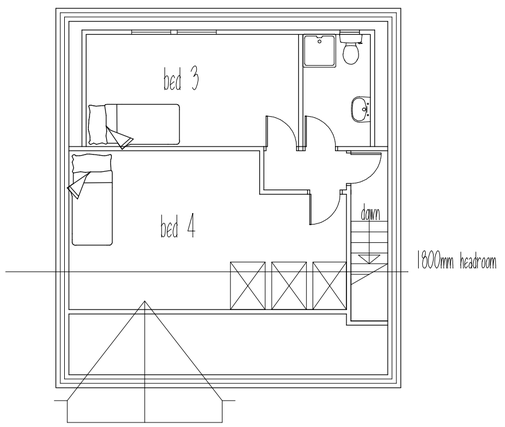

Proposed loft floor plan.

PLANMART

Client:

Mrs Lynda Robertshaw,
61 Glossop Road, Glossop. SK13 6JH.

Project:

Proposed detached dwelling adjacent
no. 61 Glossop Rd.

Title:

House plans elevations.

Scale: 1:100	A2 sheet.
Drawn: MH	Date: Nov 2013
Project no.: 2506	Drawing no.: 2506-3

PLANMART LIMITED
53A High St. West, Glossop,
Derbyshire SK13 8AZ.
Tel: 01457 863153 E mail: planmart@btconnect.com