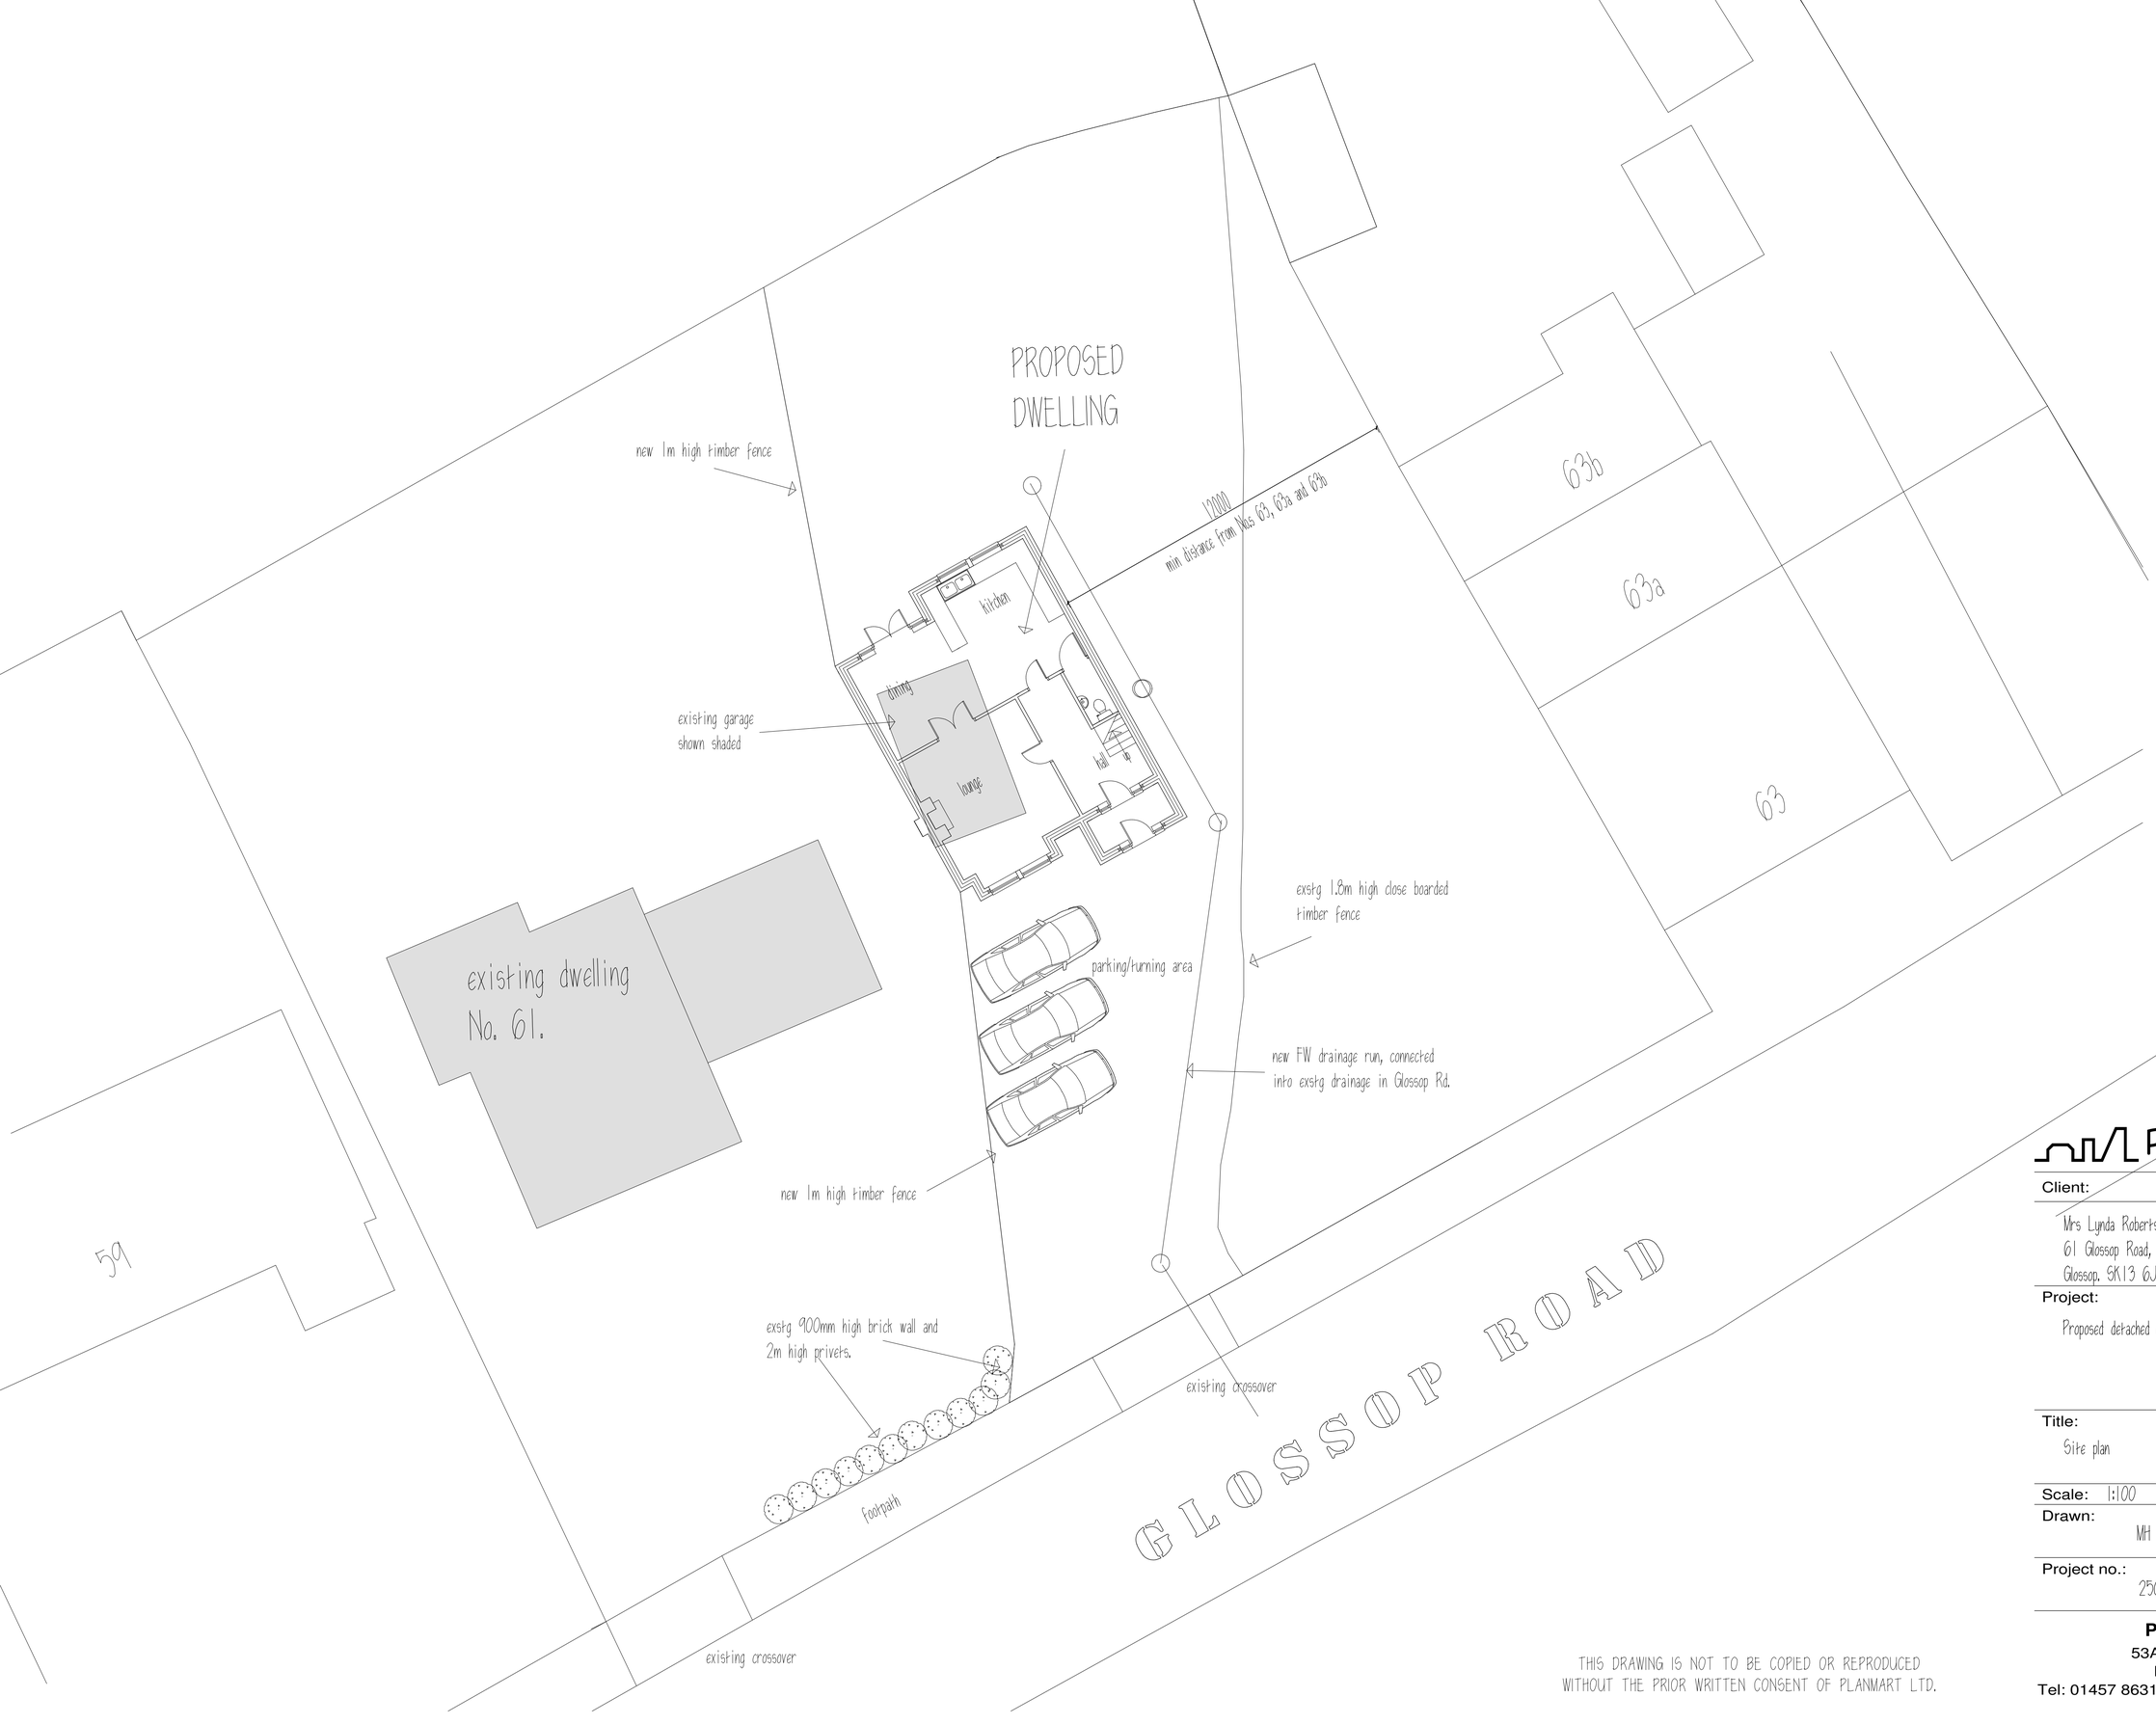


PLANMART

Client:

Mrs Lynda Robertshaw,
61 Glossop Road,
Glossop. SK13 6JH.

Project:

Proposed detached dwelling adjacent no. 61 Glossop Rd.

Title:

Site plan

Scale: 1:100 A1 sheet.

Drawn:	Date:
MH	Nov 2013
Project no.: 2506	**Drawing no.:** 2506-2

THIS DRAWING IS NOT TO BE COPIED OR REPRODUCED
WITHOUT THE PRIOR WRITTEN CONSENT OF PLANMART LTD.

PLANMART LIMITED
53A High St. West, Glossop,
Derbyshire SK13 8AZ.
Tel: 01457 863153 E mail: planmart@btconnect.com