EXISTING PLANS 1:50

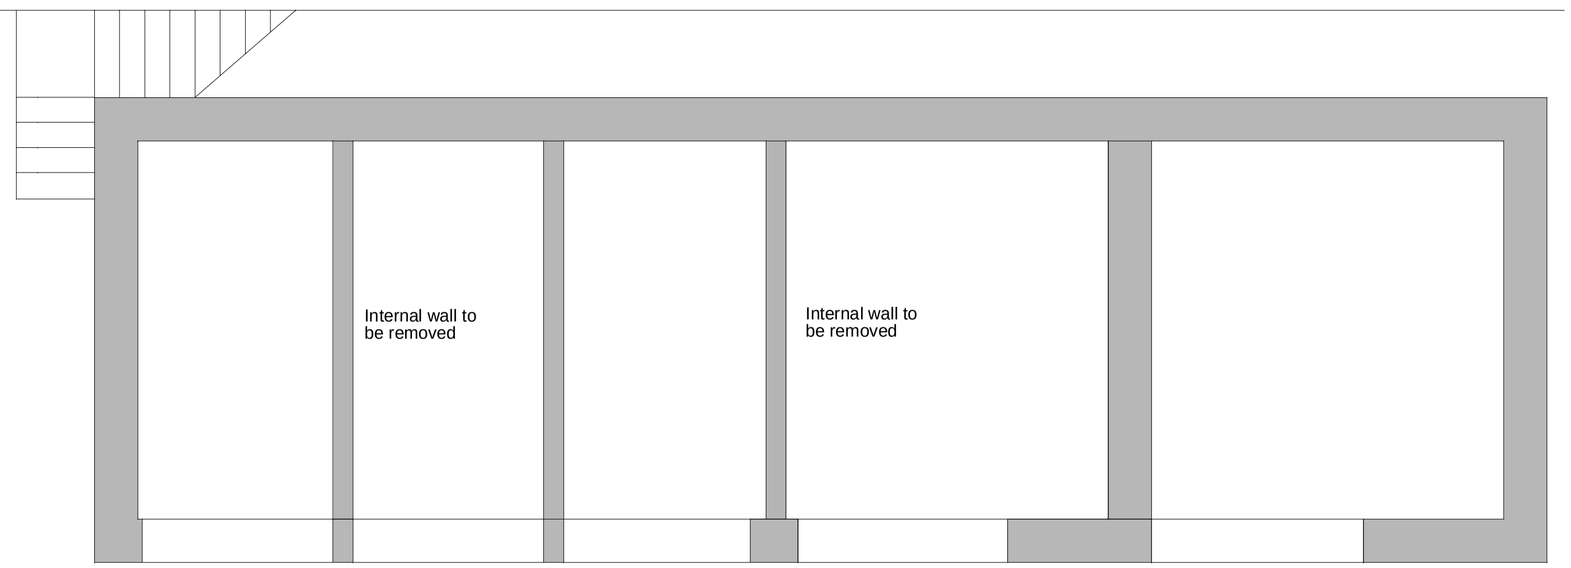

GROUND FLOOR

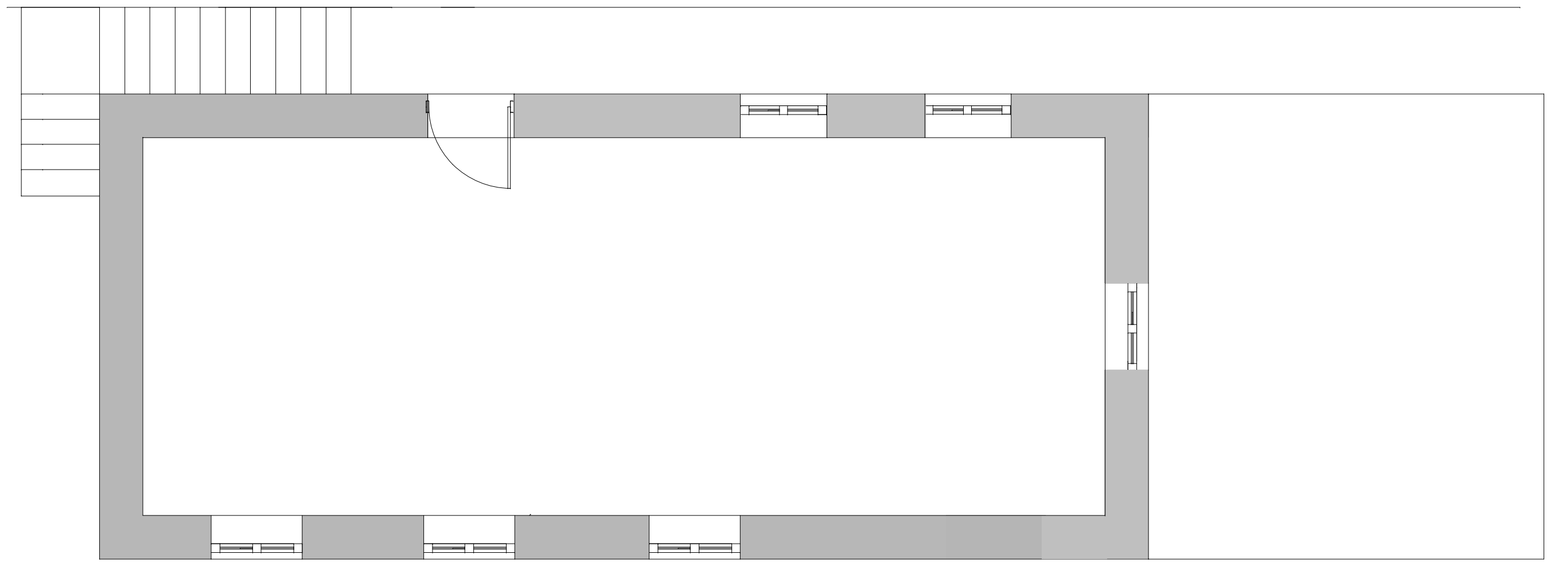

FIRST FLOOR

PROPOSED PLANS 1:50

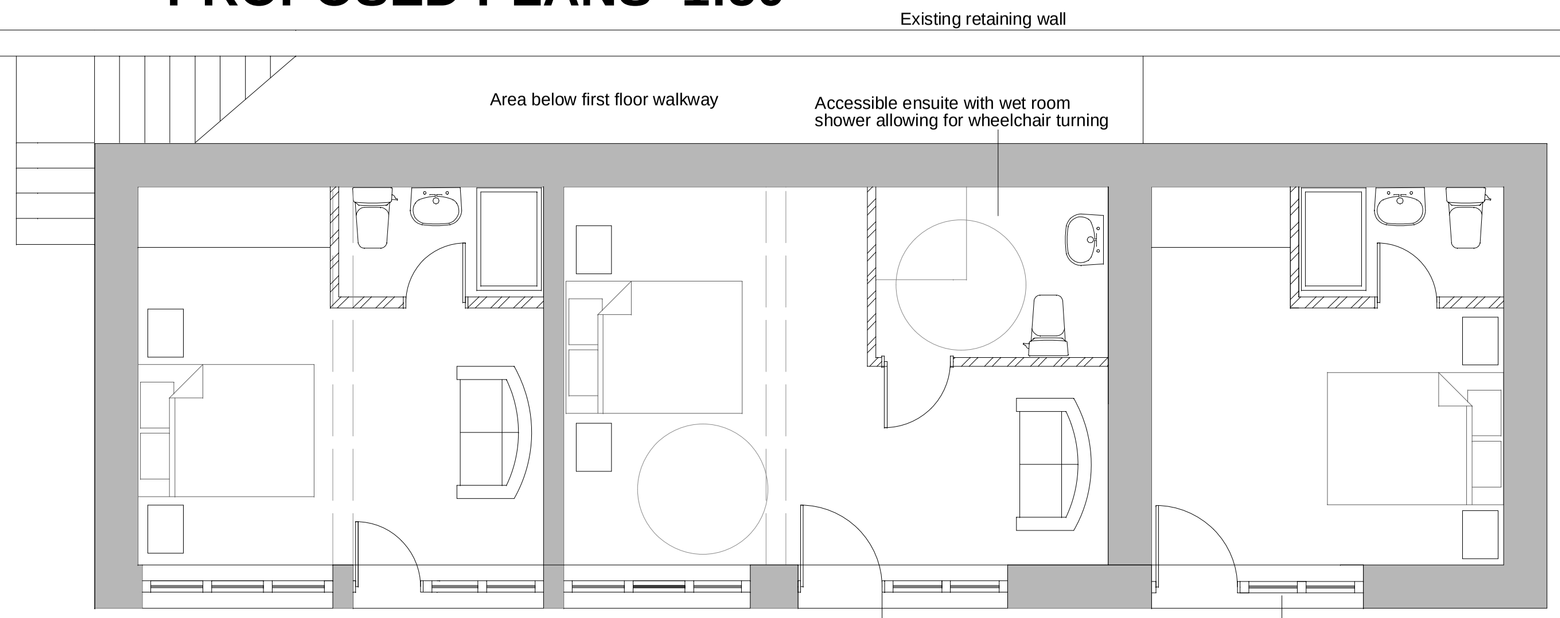

GROUND FLOOR

Accessible door with level threshold

Existing openings replaced with made to measure double glazed windows and doors with paneling below

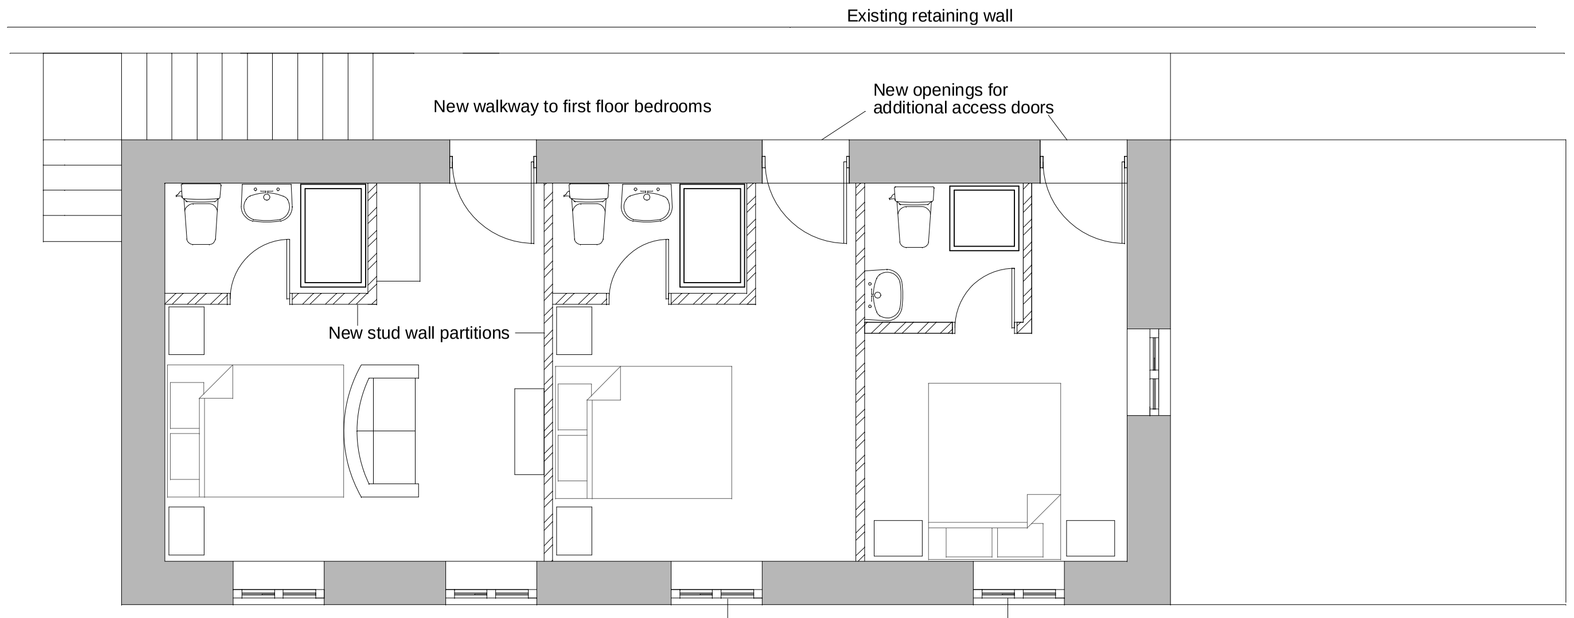

FIRST FLOOR

Existing windows replaced with new double glazed timber framed units

New window opening to principal elevation

SITE PLAN 1:200

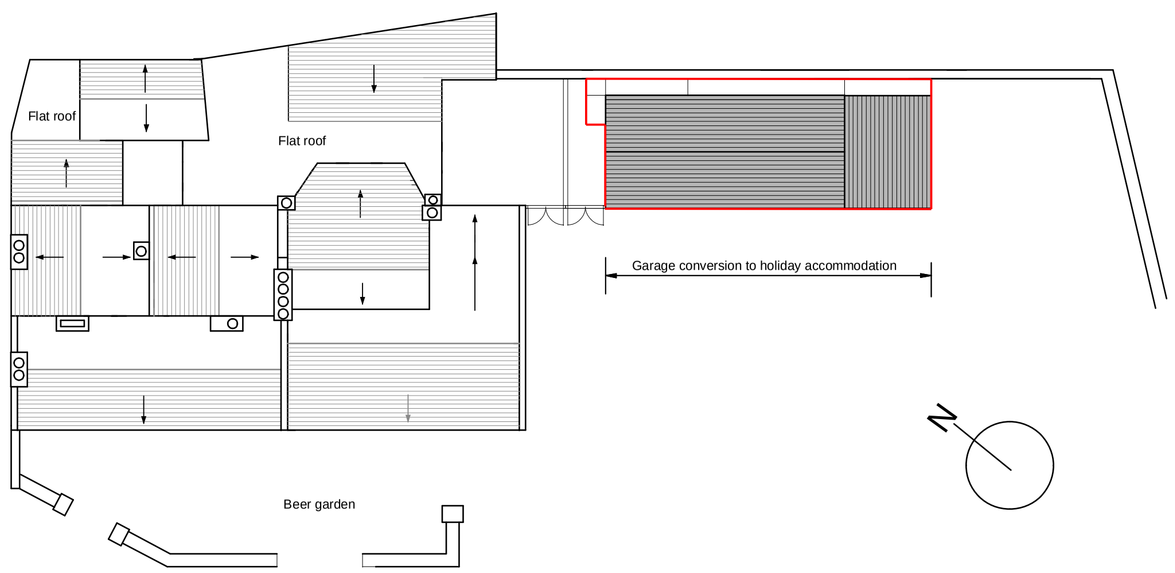

Rev.	Date	Description

Kingfisher Consulitng . Barley Castle Yard . Market Street

Hayfield . High Peak . SK22 2EP

t : 01663 741312 . f : 08701 314559 . e : jb@kingfisher1.net

Project : Royal Hotel Garages Conversion

Drawing : 2285.03 Plans

Drawn :	JB	Checked :		Approved :	JB
Revision :		Date :	Oct 2013	Scale :	As shown @ A1

This document is designed for negotiations with the relevant authorities under the Building Act, Town and Country Planning Acts, and any other relevant legislation. The information contained herein may also be subject to approval under the relevant Acts. All dimensions and any information contained herein must be checked for accuracy on site prior to commencement of any building works.