EXISTING ELEVATIONS SCALE 1:200



FRONT ELEVATION



GABLE ELEVATION

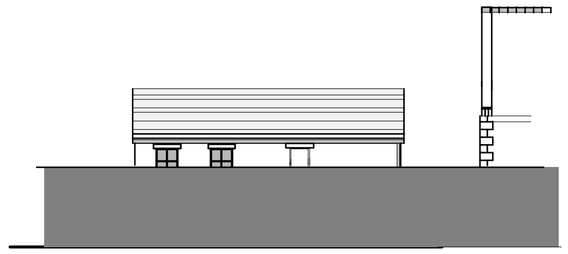

REAR ELEVATION

PROPOSED ELEVATIONS SCALE 1:50

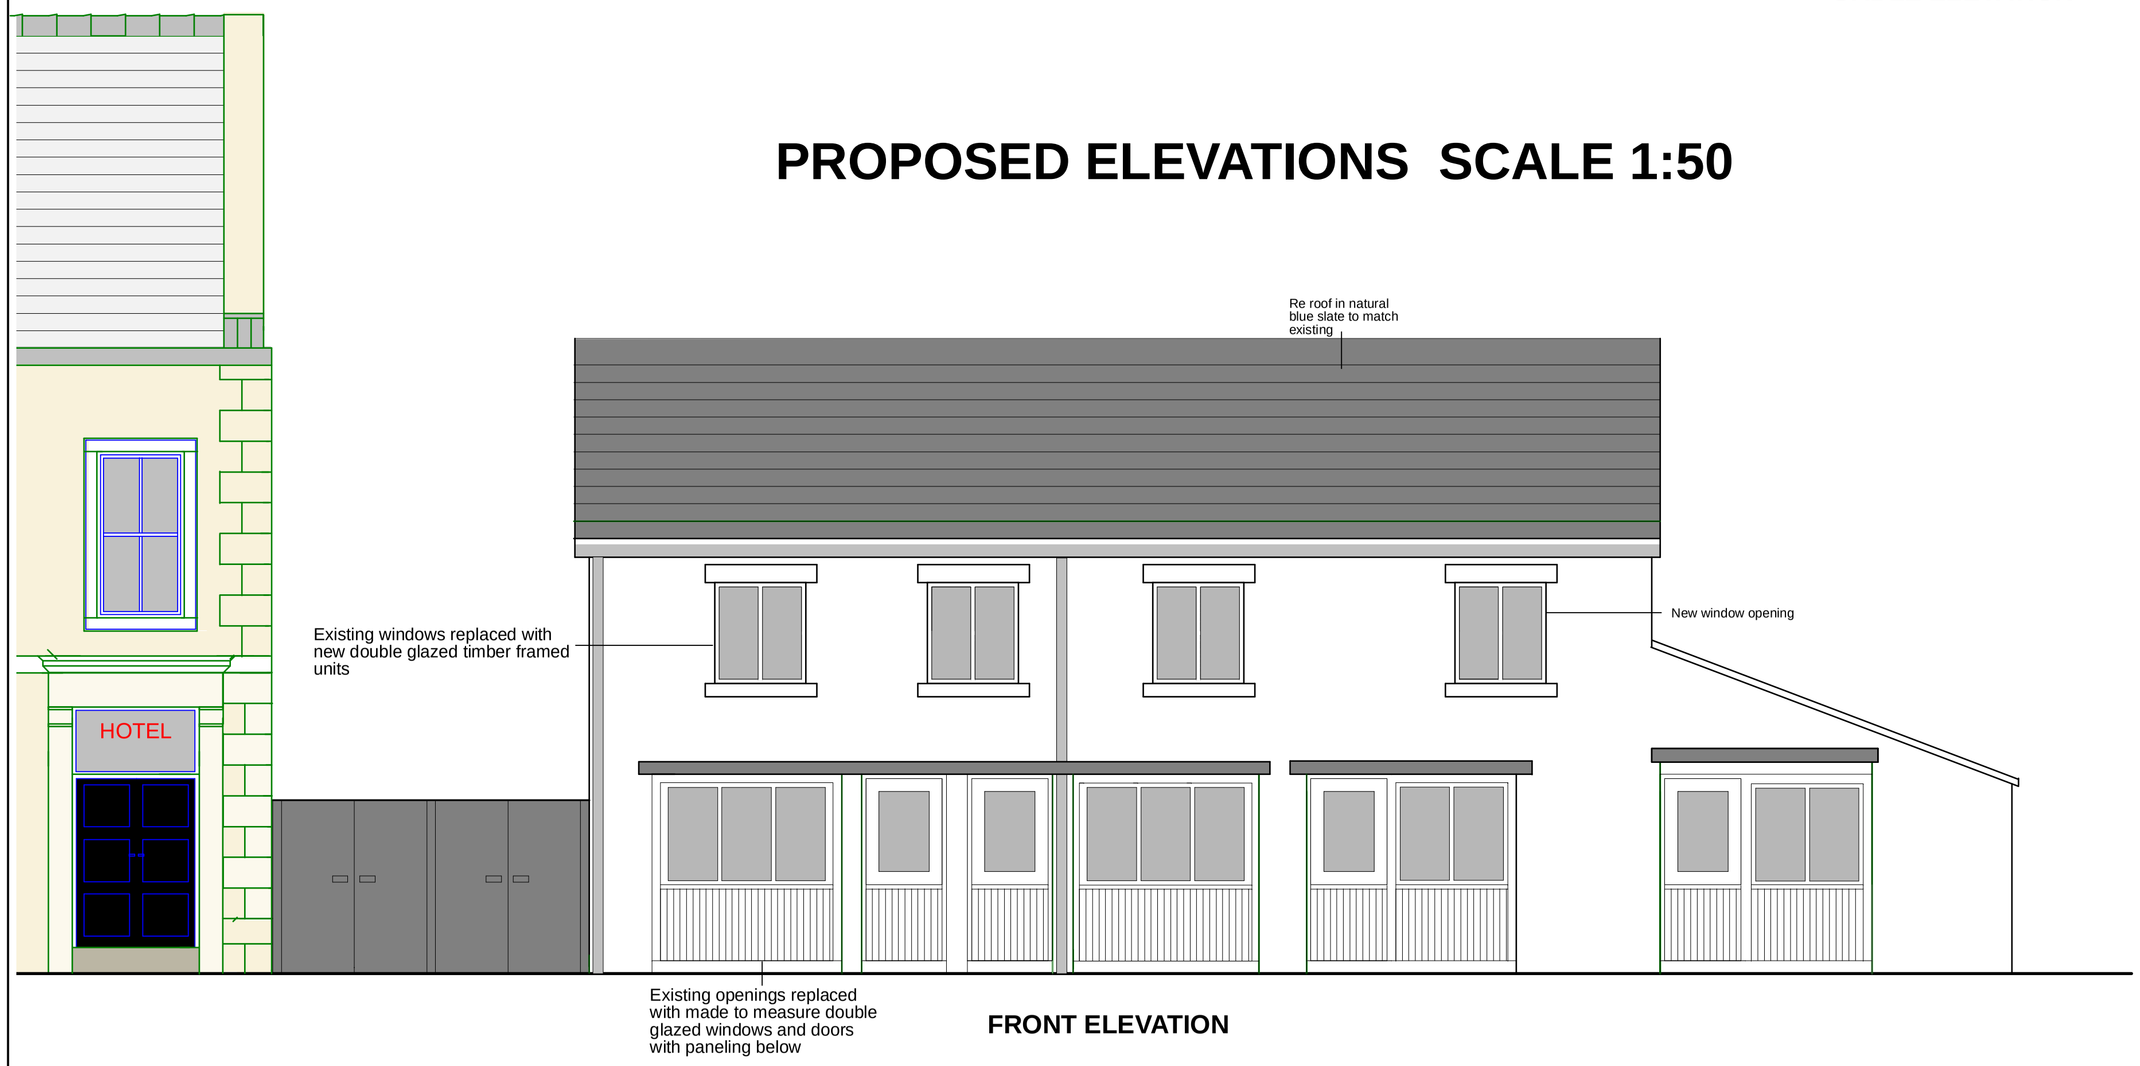

FRONT ELEVATION

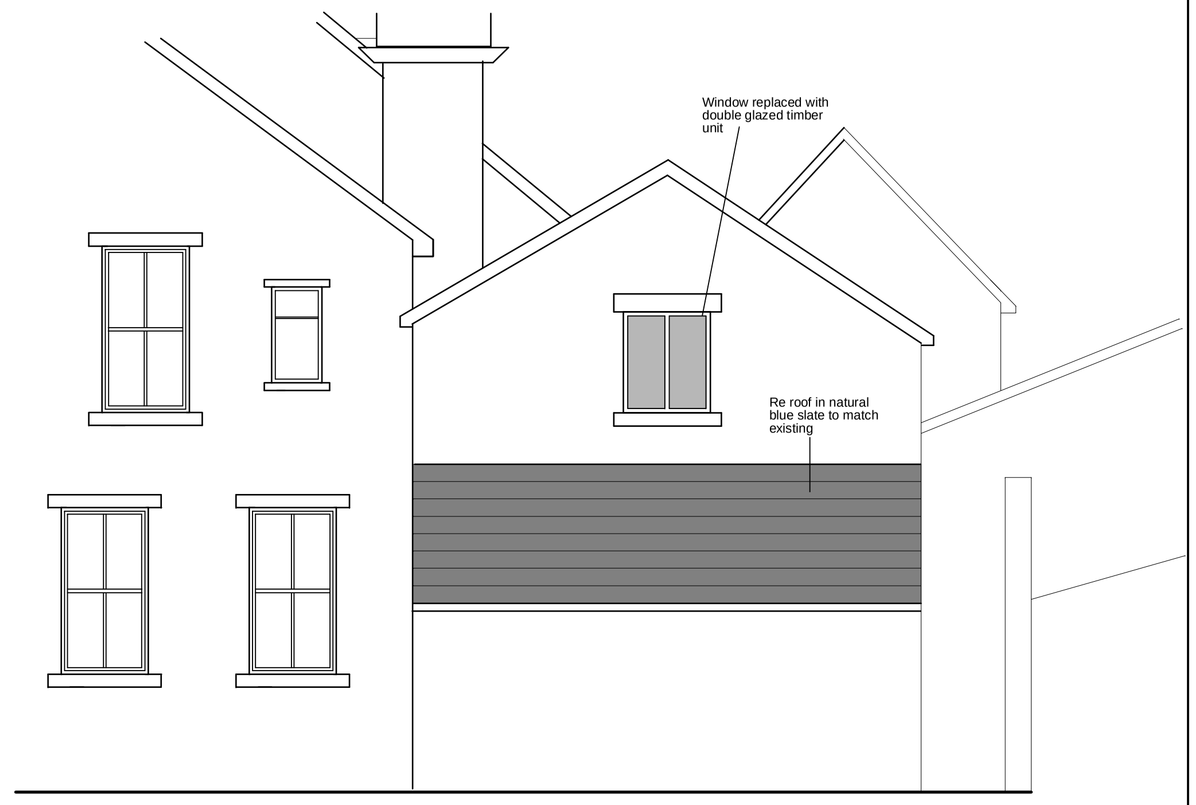

GABLE ELEVATION

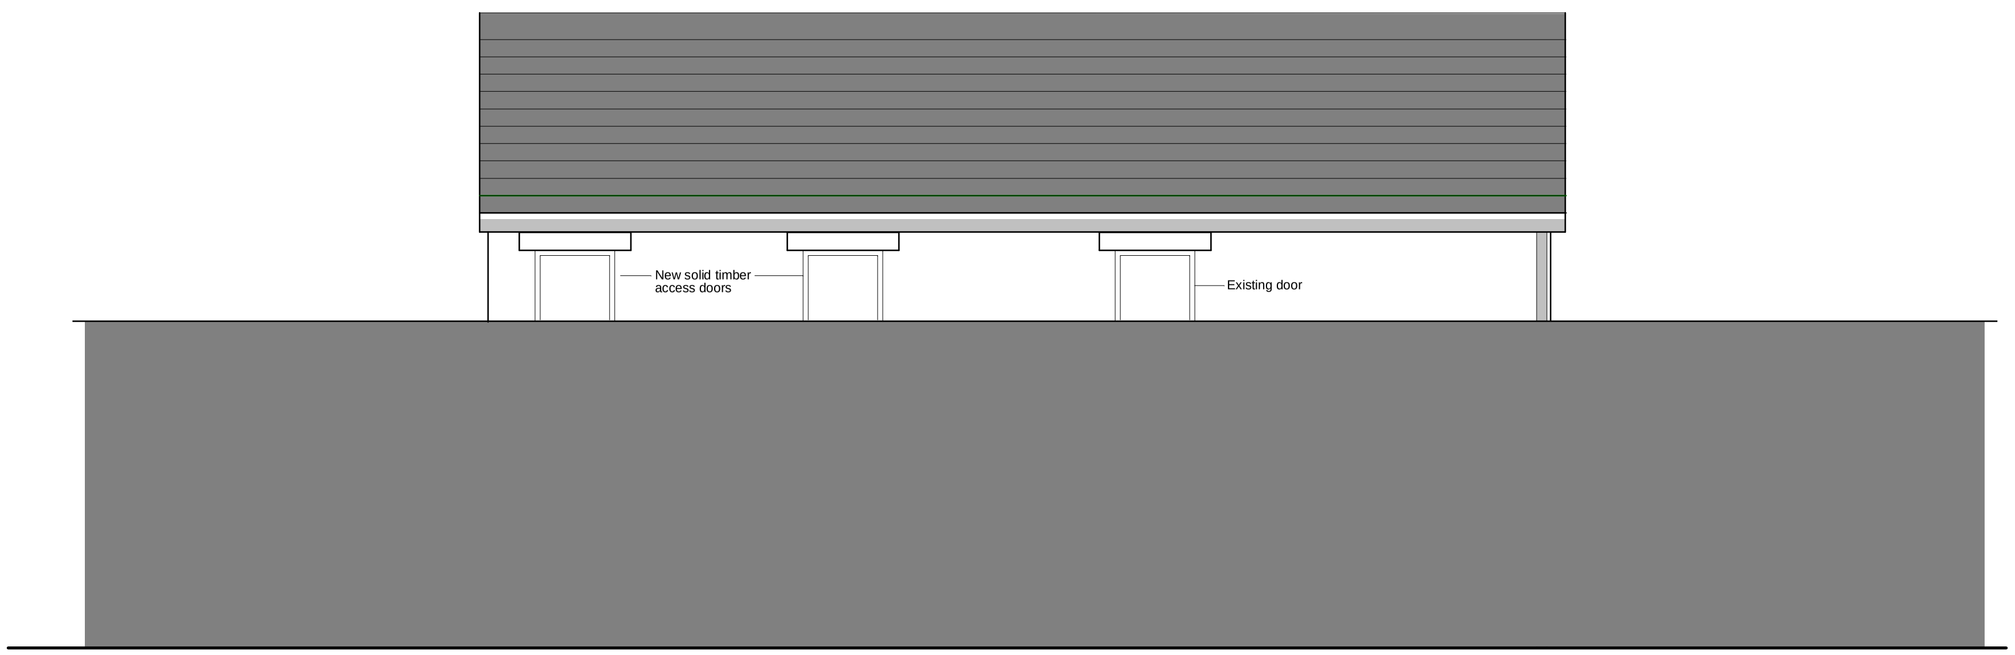

REAR ELEVATION

Rev.	Date	Description

Kingfisher Consulitng . Barley Castle Yard . Market Street

Hayfield . High Peak . SK22 2EP

t : 01663 741312 . f : 08701 314559 . e : jb@kingfisher1.net

Project : Royal Hotel Garages Conversion

Drawing : 2285.02 Elevations

Drawn :	JB	Checked :		Approved :	JB
Revision :		Date :	Oct 2013	Scale :	As shown @ A1

This document is designed for negotiations with the relevant authorities under the Building Act, Town and Country Planning Acts, and any other relevant legislation. The information contained herein may also be subject to approval under the relevant Acts. All dimensions and any information contained herein must be checked for accuracy on site prior to commencement of any building works.