HPK/2013/0608
HIGH PEAK
3 DEC 2013
BOROUGH COUNCIL

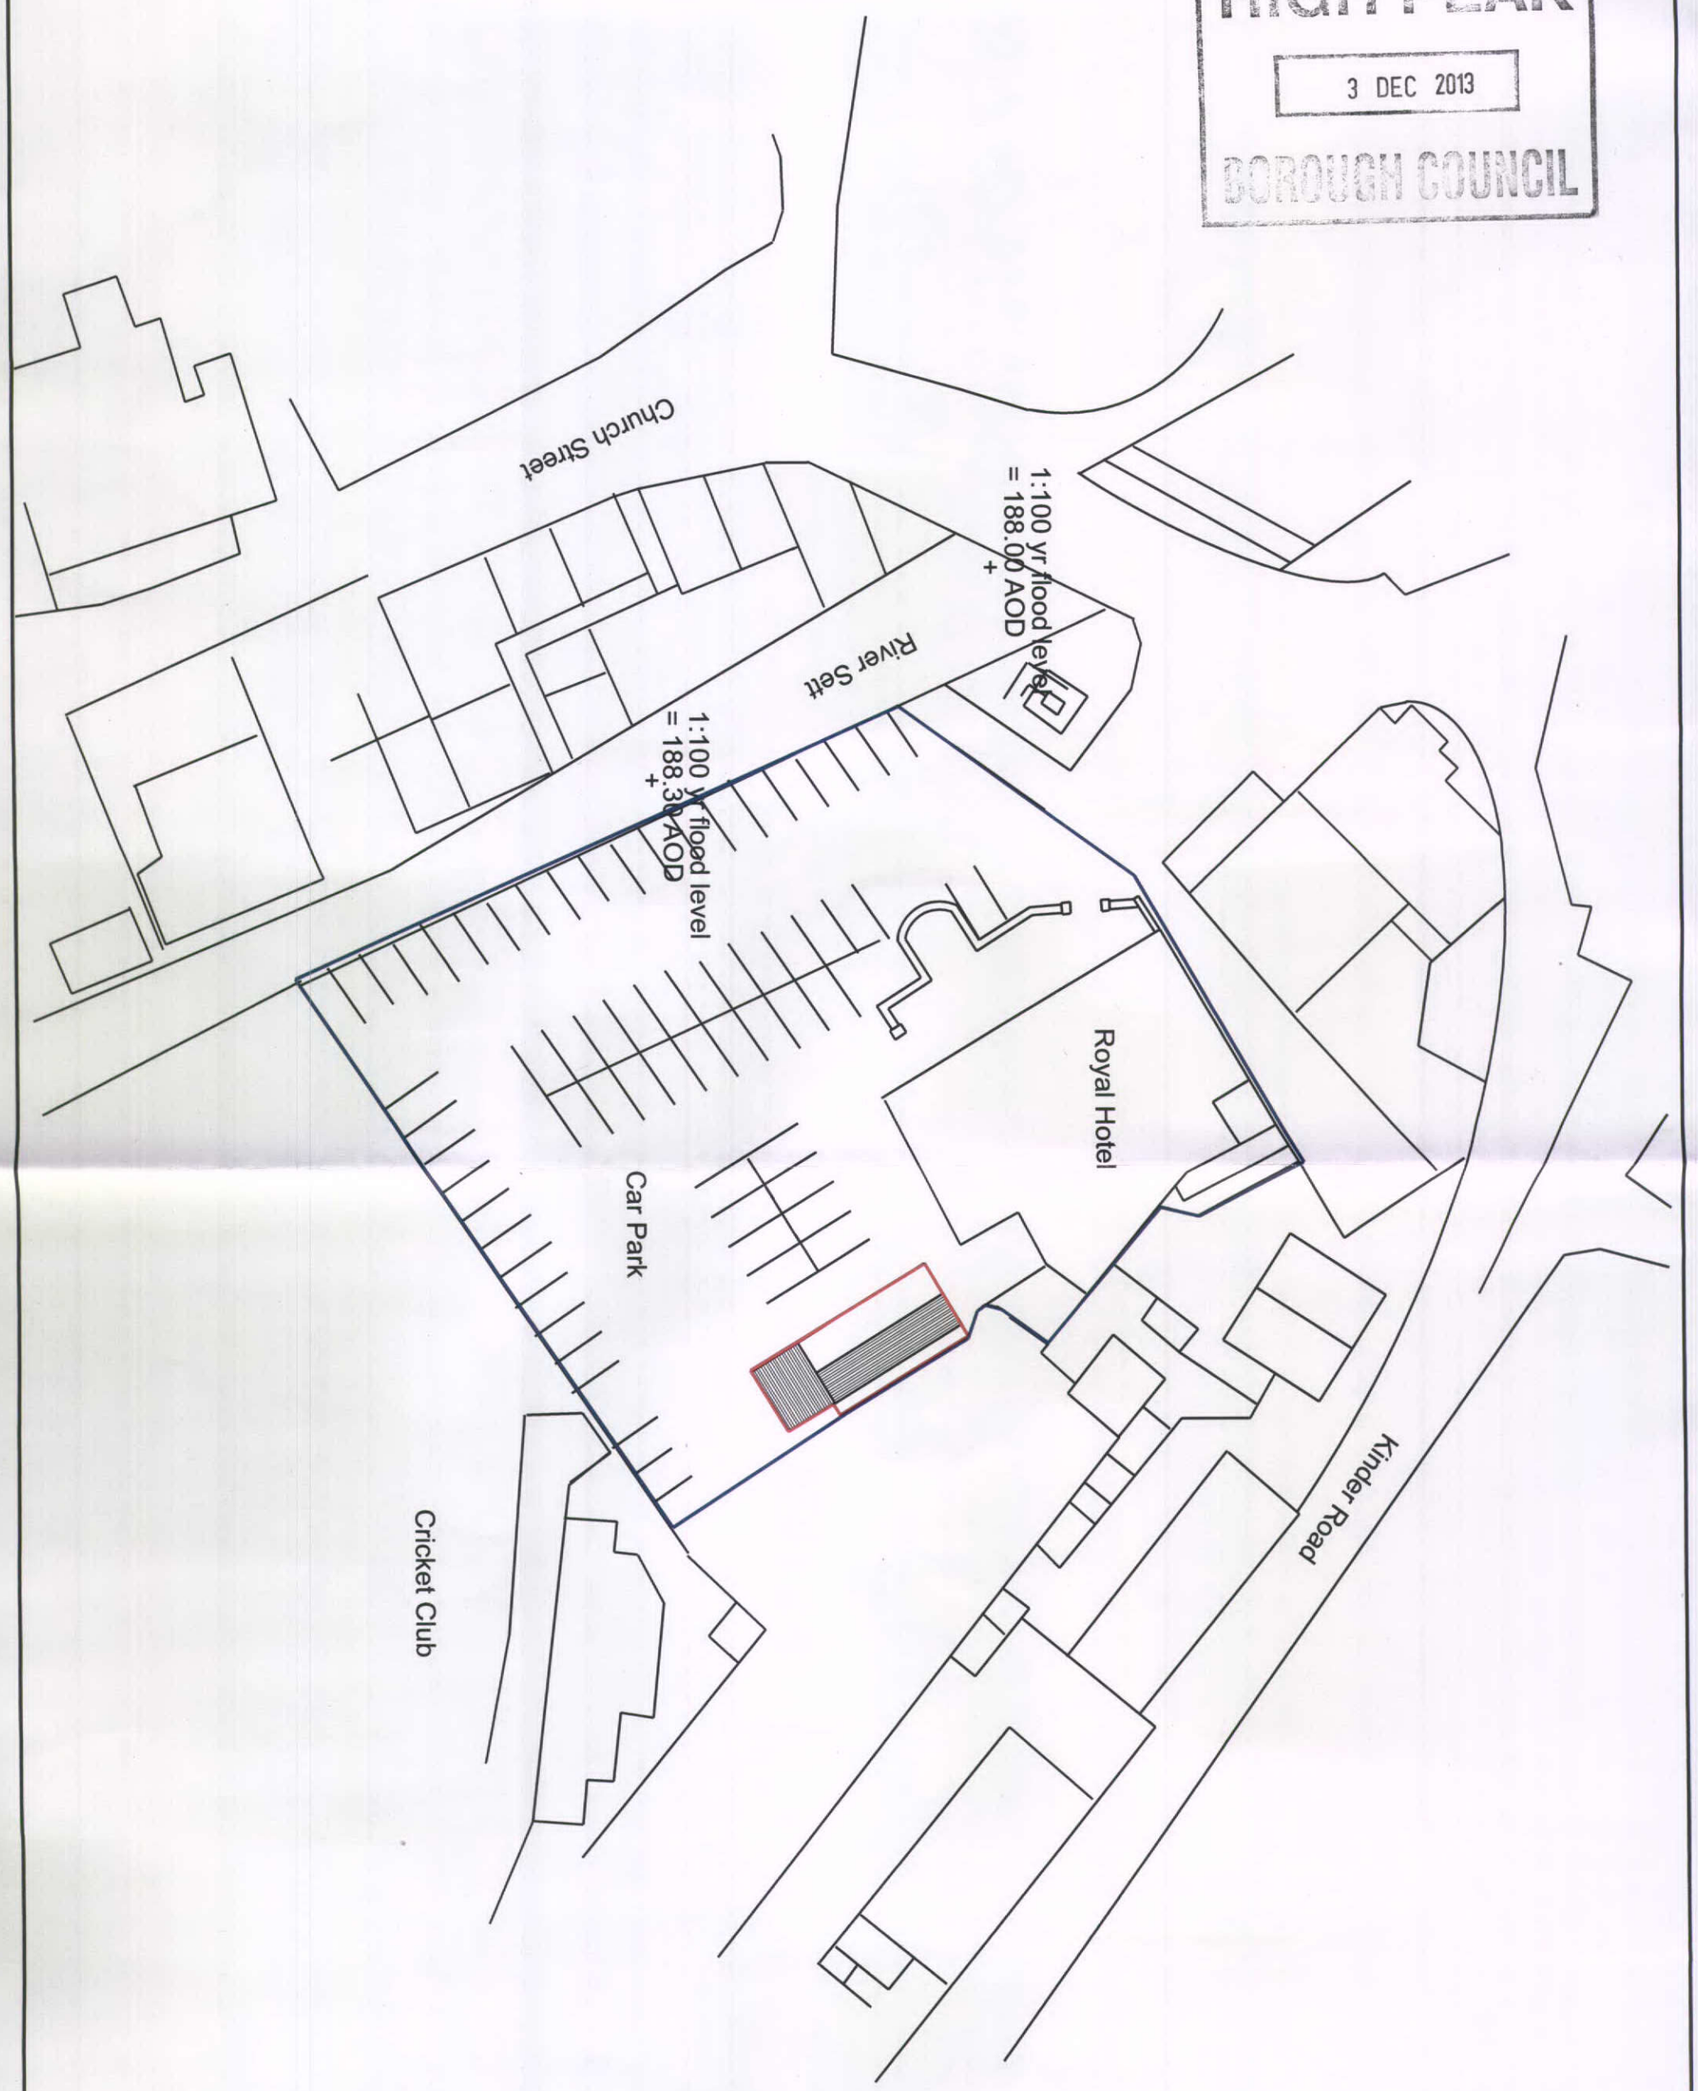

Kingfisher Consulting . Barley Castle Yard
Market Street . Hayfield
High Peak . SK22 2EP
t : 01663 741312 . f : 08701 314559
e : jb@kingfisher1.net

Project : Royal Hotel Garages Conversion

Drawing : 2285.05 Site Plan

Rev :

This document is designed for negotiations with the relevant authorities under the Building Act, Town and Country Planning Acts, and any other relevant legislation. The information contained herein may also be subject to approval under the relevant Acts. All dimensions and any information contained herein must be checked for accuracy on site prior to commencement of any building works.

Drawn :	JB
Checked :	
Approved :	JB
Date :	Oct 2013
Scale :	1:500 @ A3