

REAR ELEVATION \ S.W.

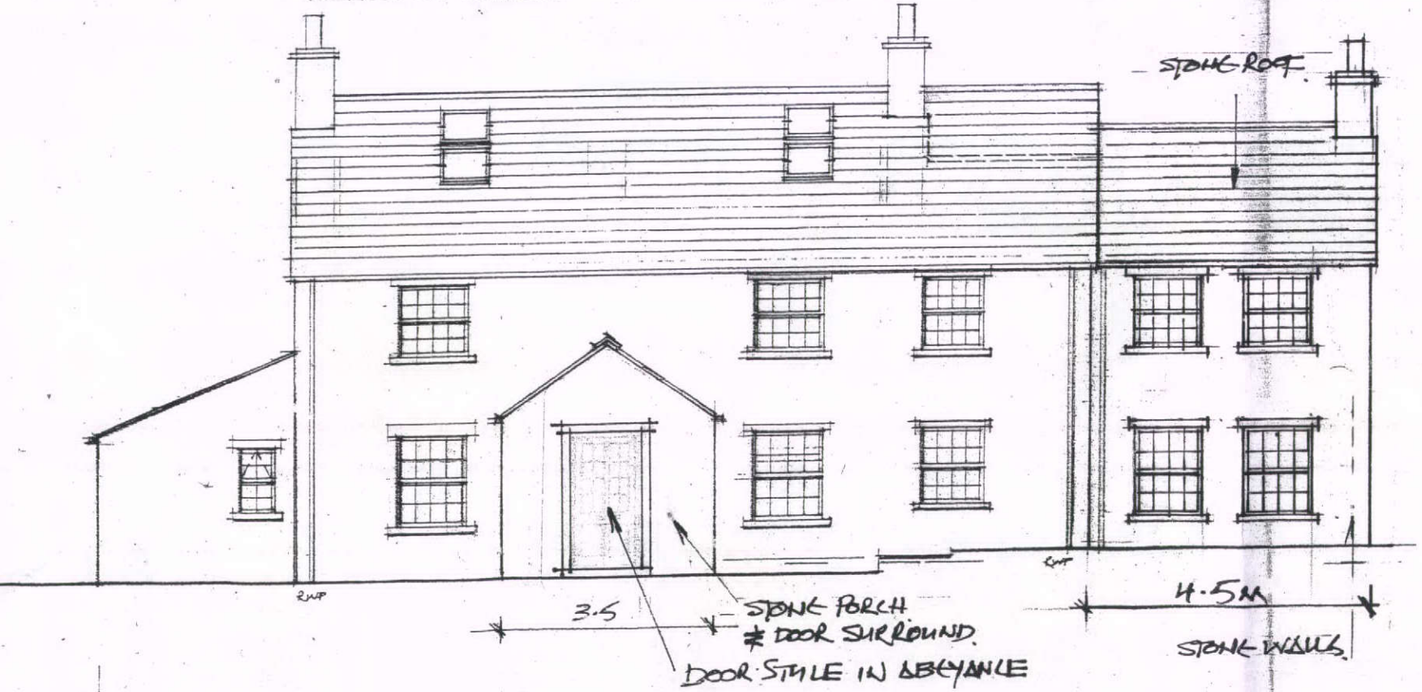

FRONT ELEVATION \ N.E.

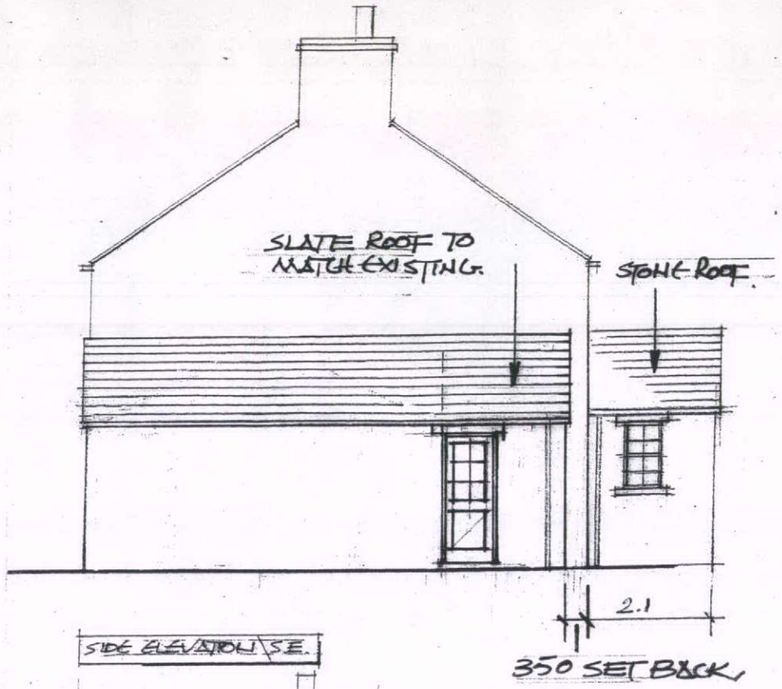

SIDE ELEVATION \ S.E.

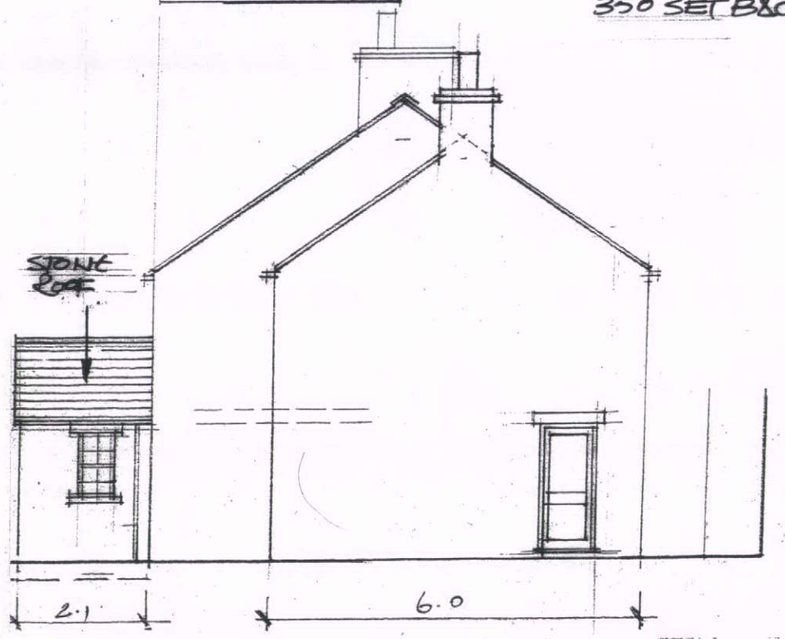

SIDE ELEVATION \ N.W.

CLIENT:	MR + MRS ADAMS
PROJECT:	5 STONEHEADS WHALEY BRIDGE
TITLE:	ELEVATIONS \ PROPOSED

A P DESIGN
ARCHITECTS AND PLANNING CONSULTANTS
4 KINDER VIEW, NEW MILLS, HIGH PEAK SK22 4DB
TEL 01663 742769

SCALE	DRAWING NO	REV
1:100	05	D